

PLS-CADD DRAWING

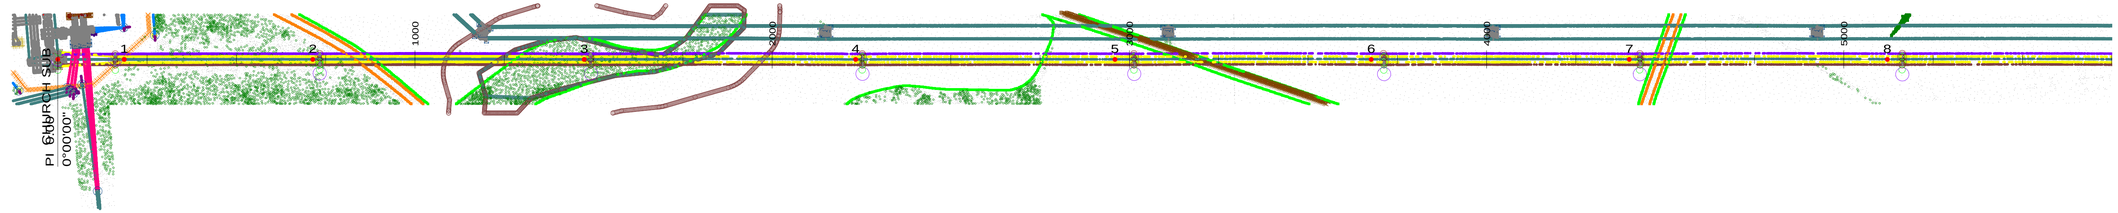

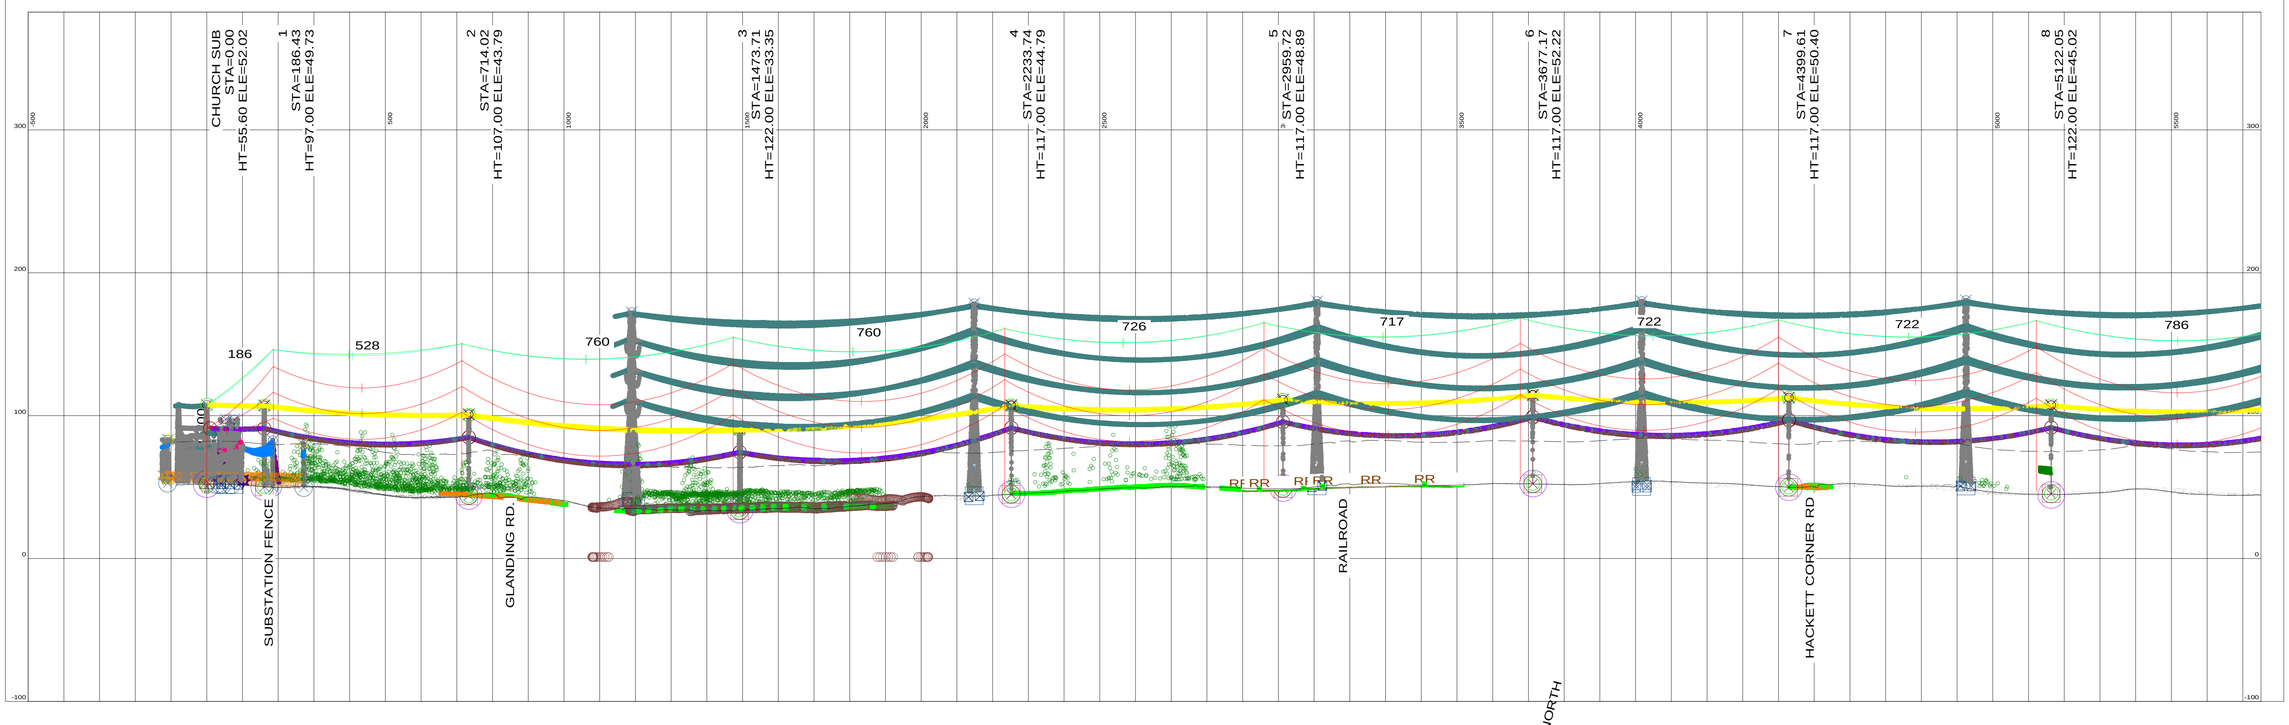


200.0 FT. HORIZ. SCALE

50.0 FT. VERT. SCALE


CHRCH_STL 3-12-14
2/17/2015
PAGE 1/23


PLS-CADD DRAWING

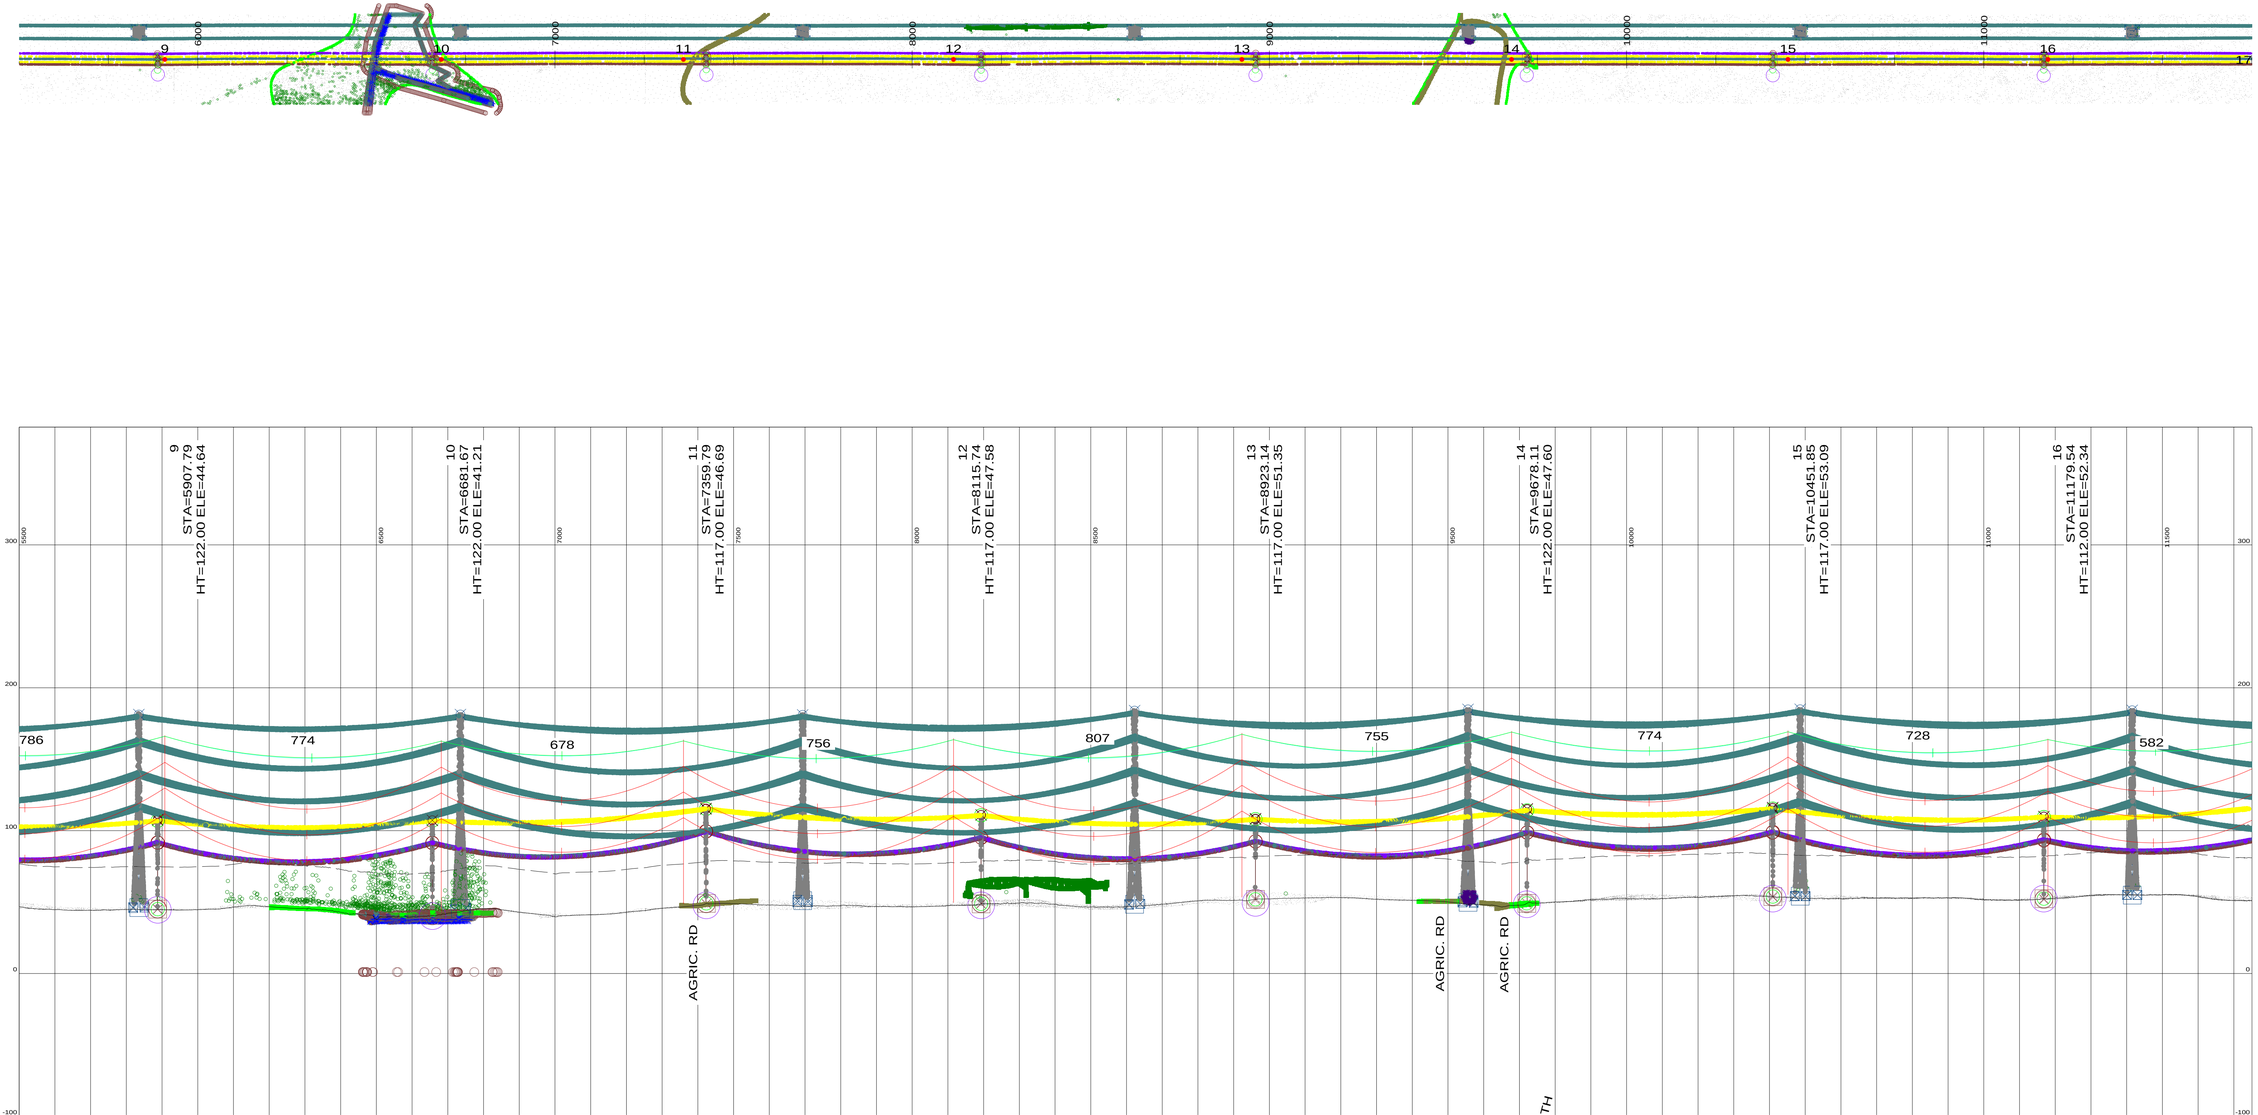

CHRCH_STL 3-12-14
2/17/2015
PAGE 2/23

PLS-CADD DRAWING

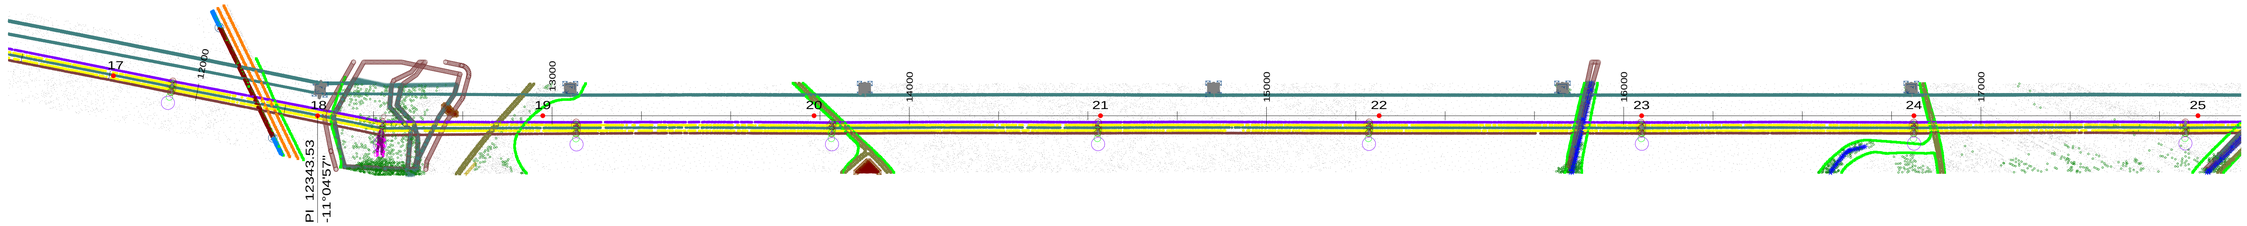


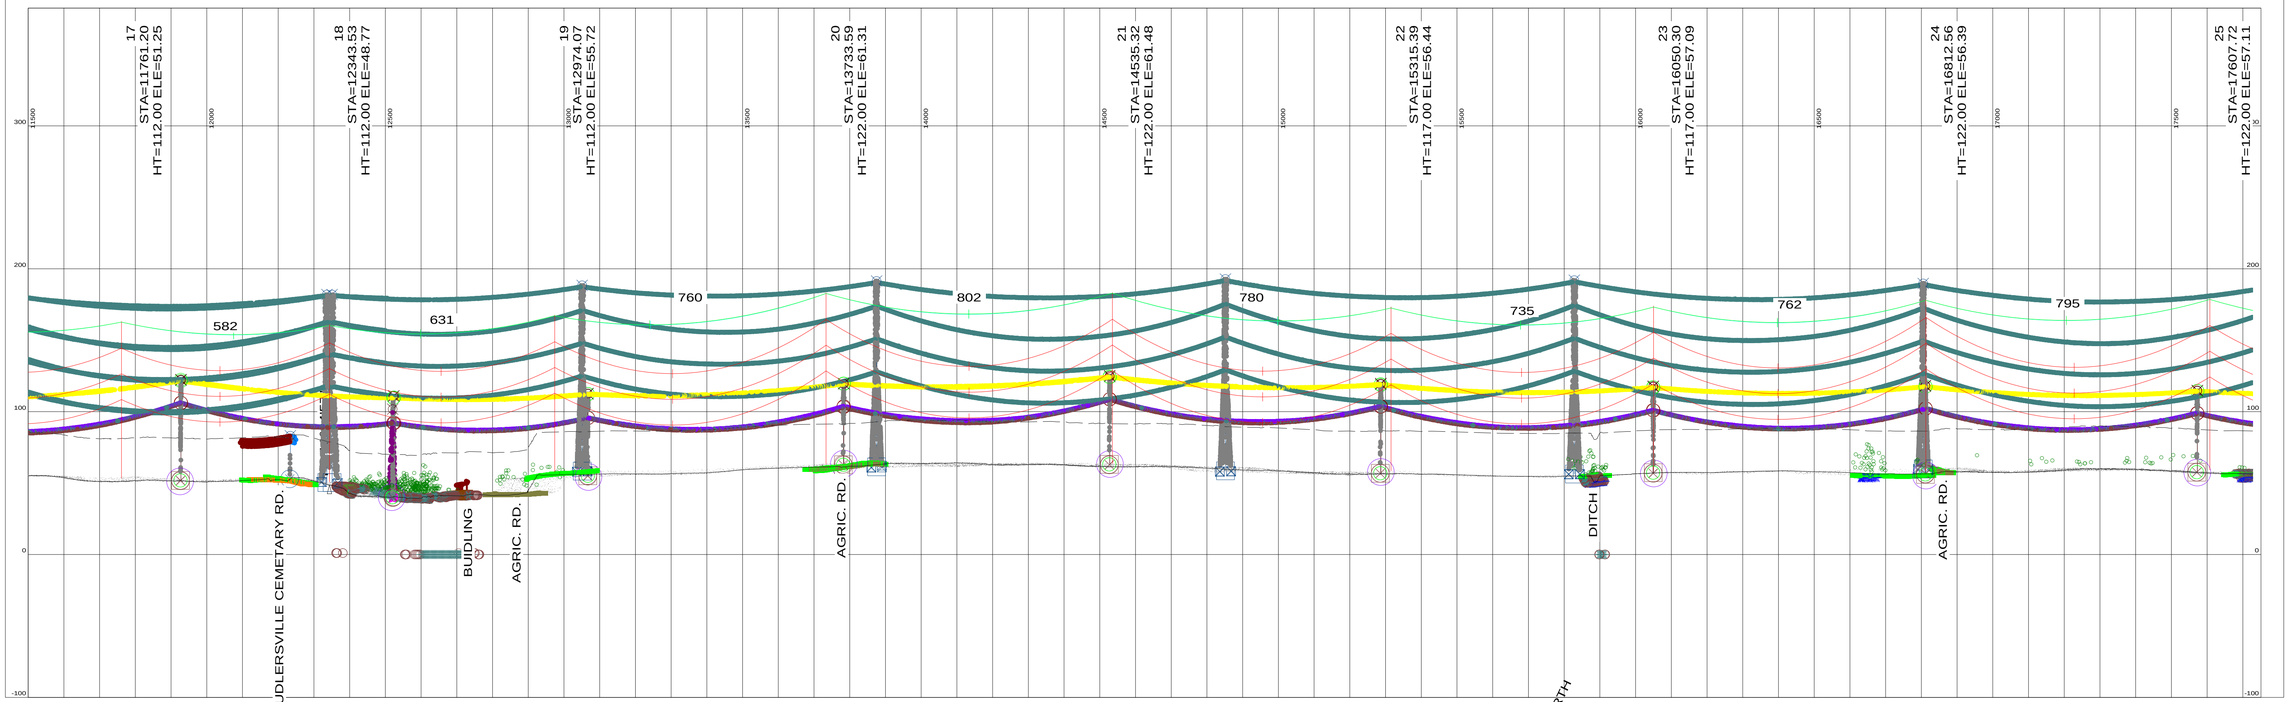


200.0 FT. HORIZ. SCALE

50.0 FT. VERT. SCALE

PLS-CADD DRAWING

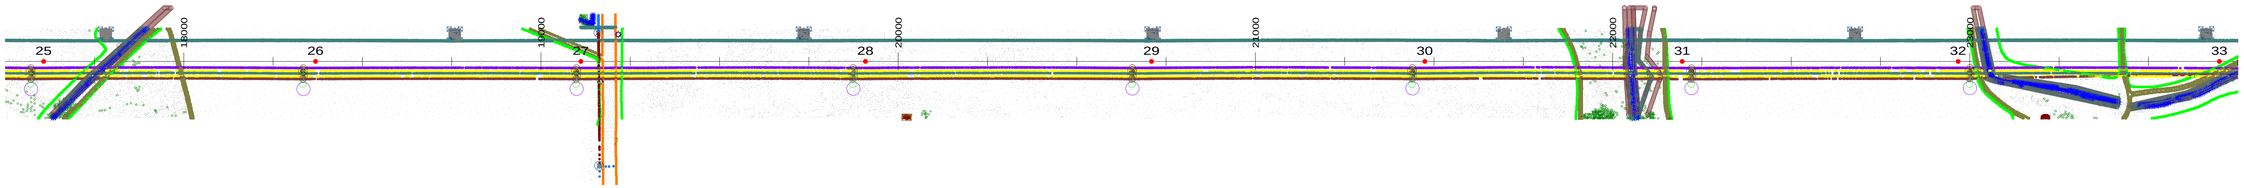

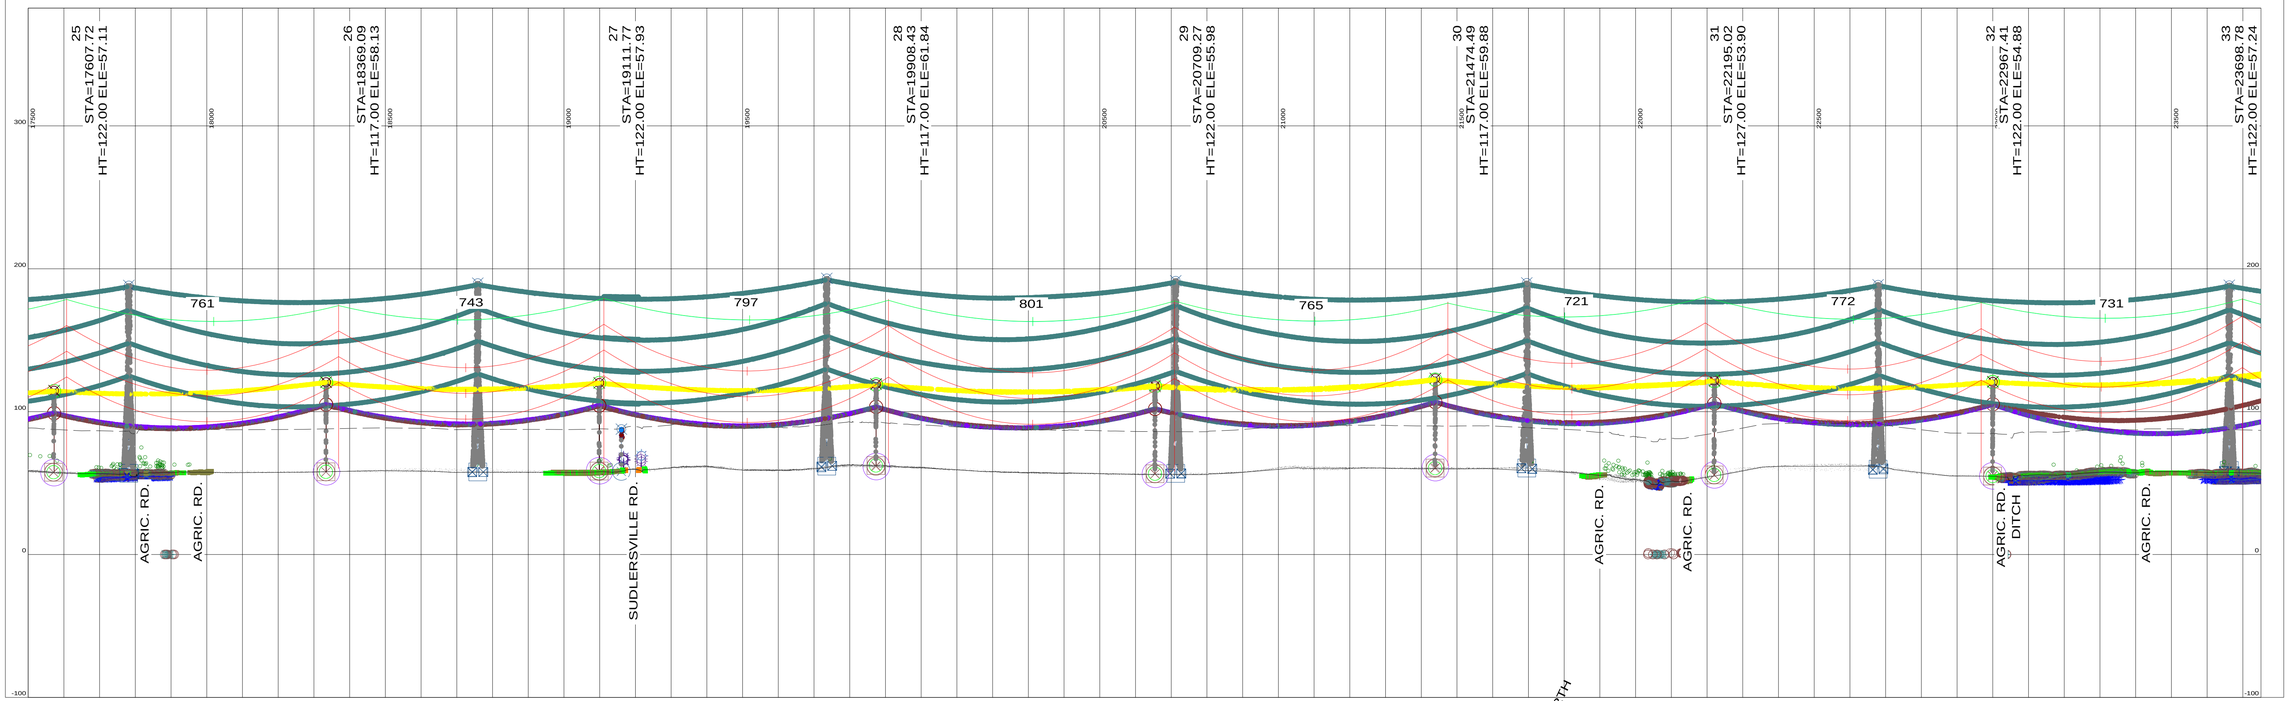



200.0 FT. HORIZ. SCALE

50.0 FT. VERT. SCALE

CHRCH_STL 3-12-14
2/17/2015
PAGE 4/23

PLS-CADD DRAWING

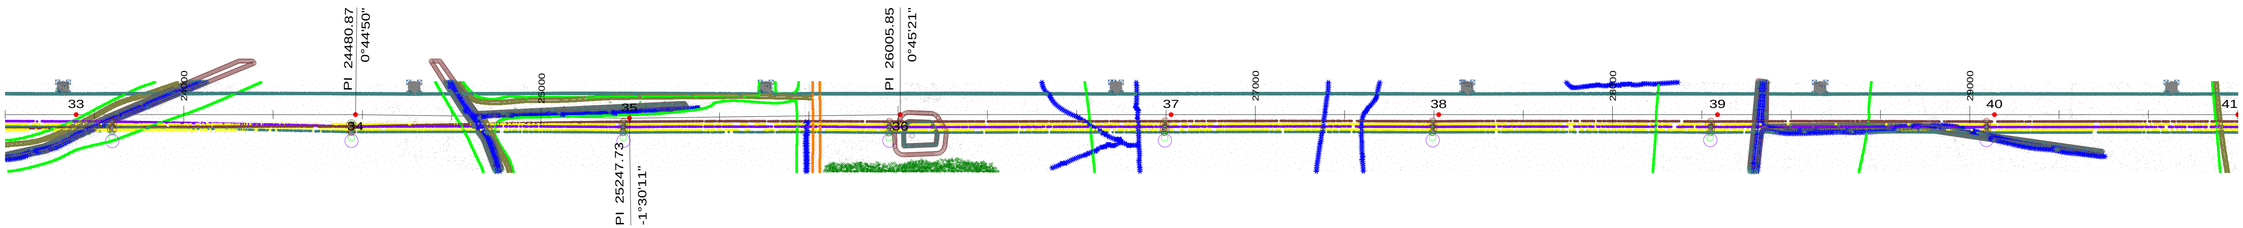

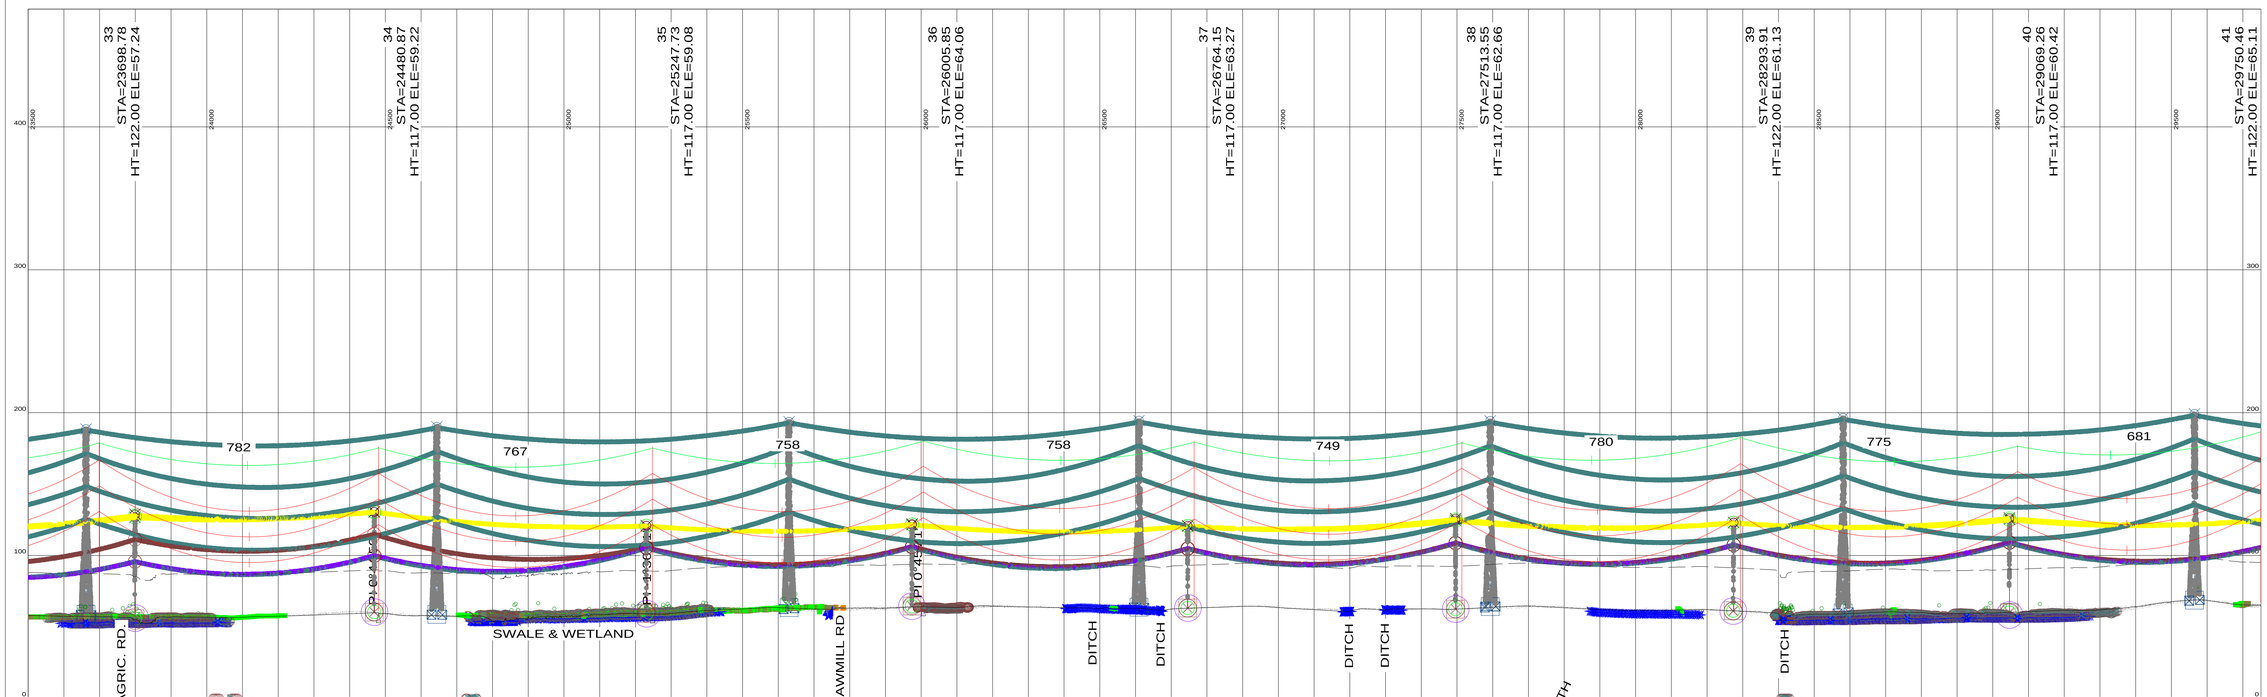



200.0 FT. HORIZ. SCALE

50.0 FT. VERT. SCALE

CHRCH_STL 3-12-14
2/17/2015
PAGE 5/23

PLS-CADD DRAWING

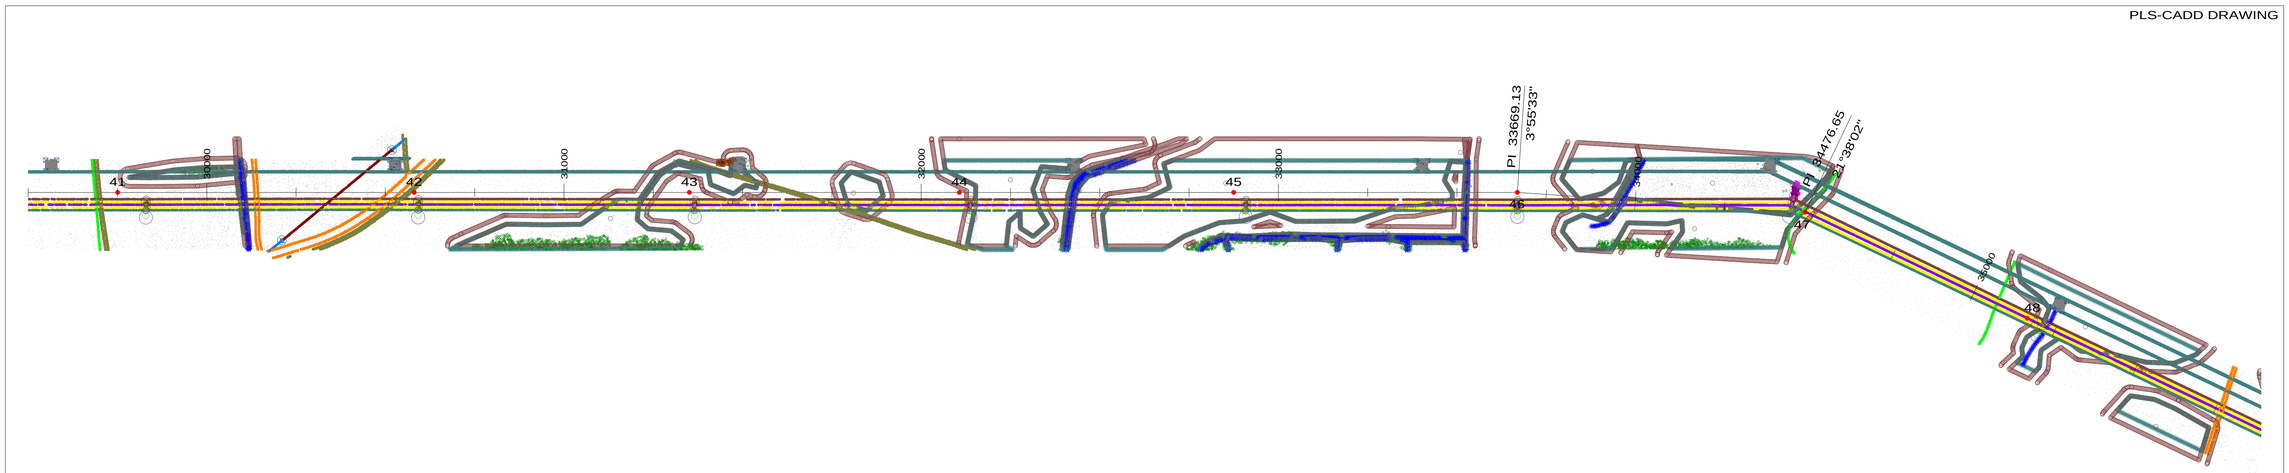


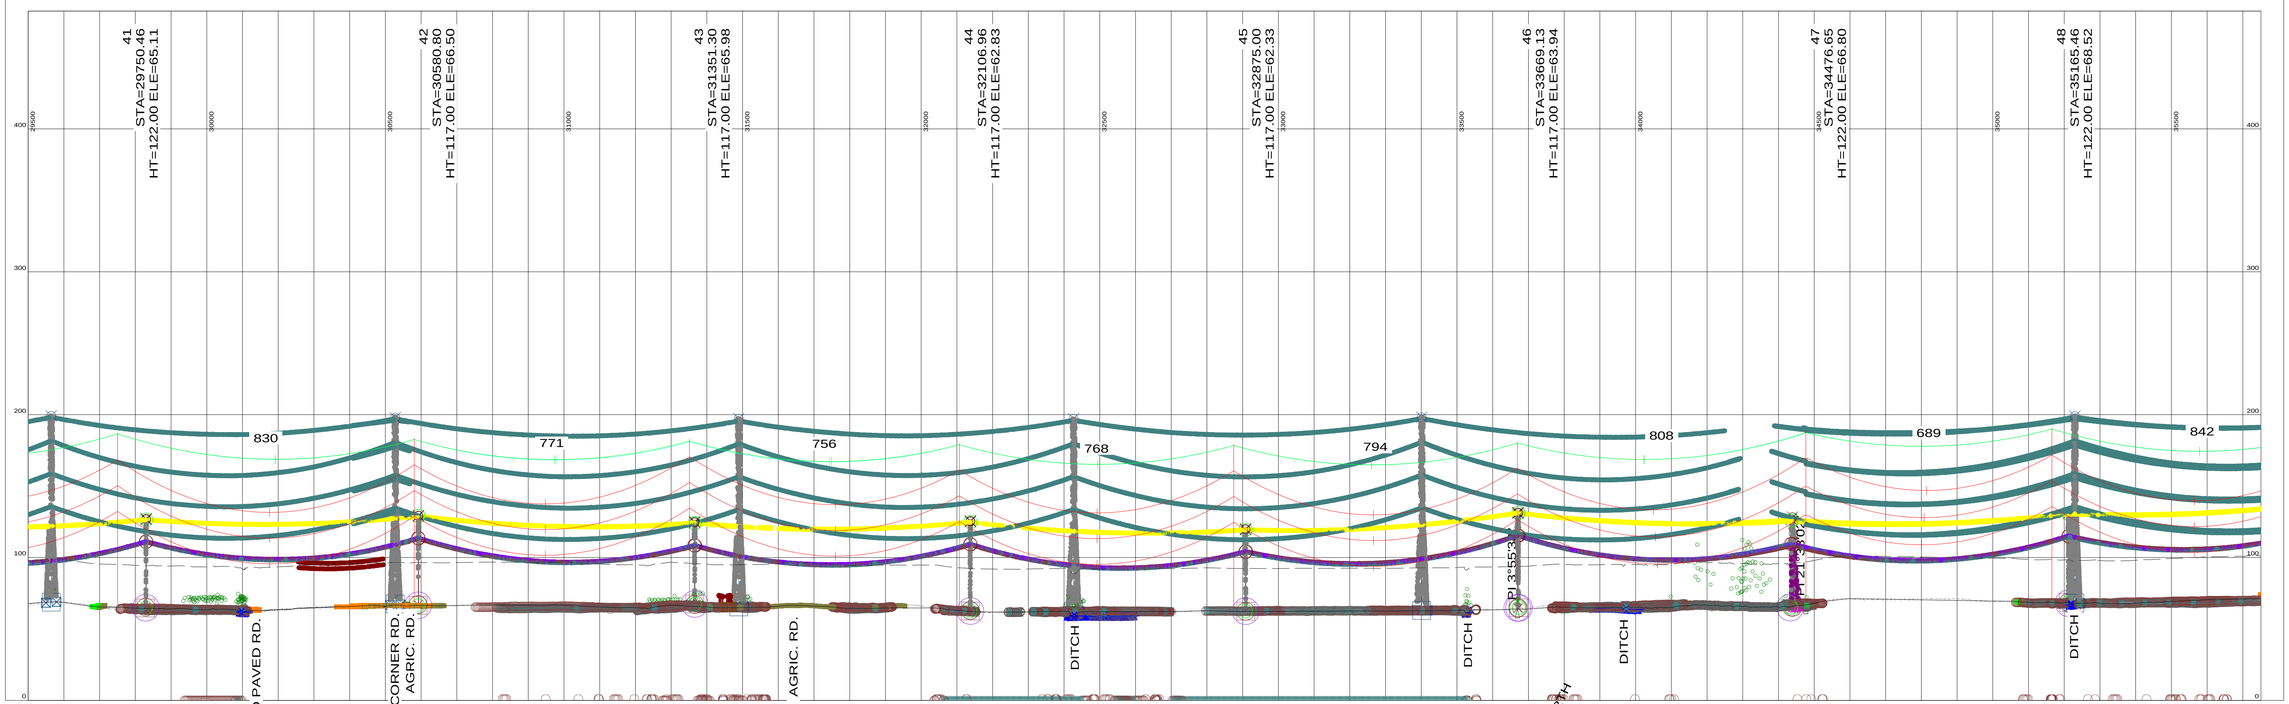


200.0 FT. HORIZ. SCALE

50.0 FT. VERT. SCALE

PLS-CADD DRAWING

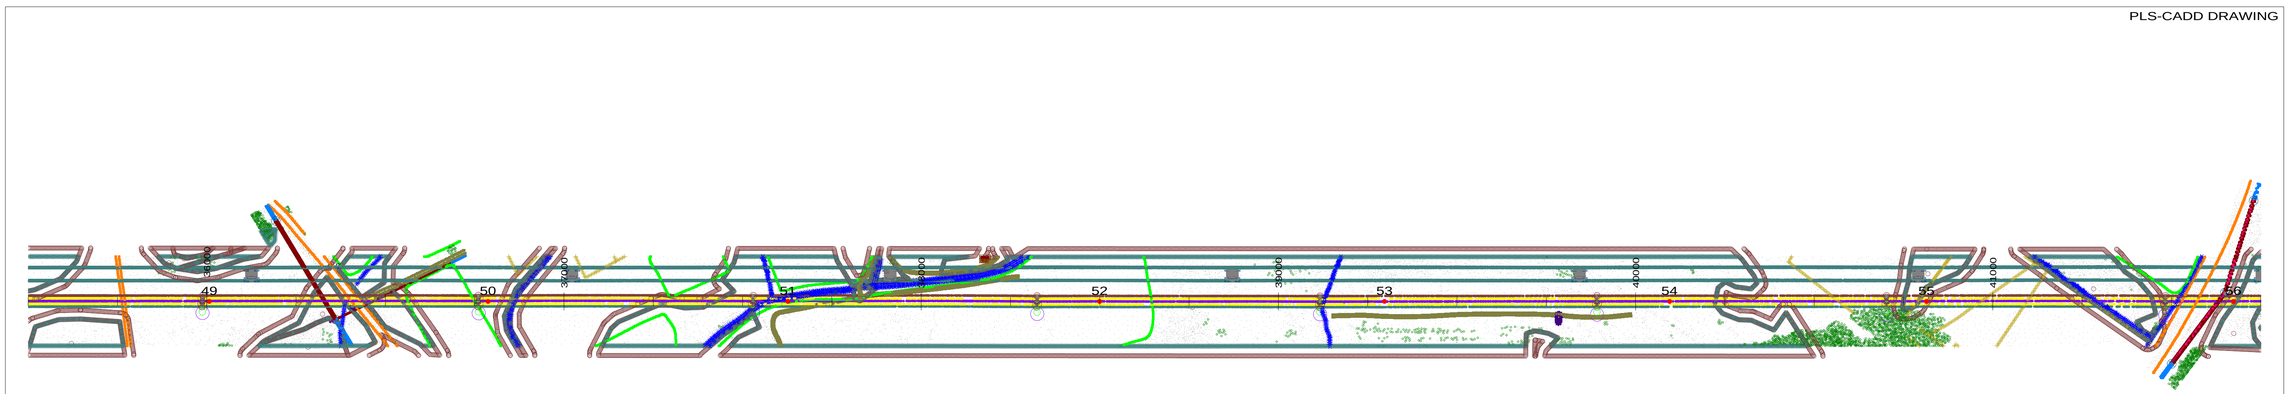

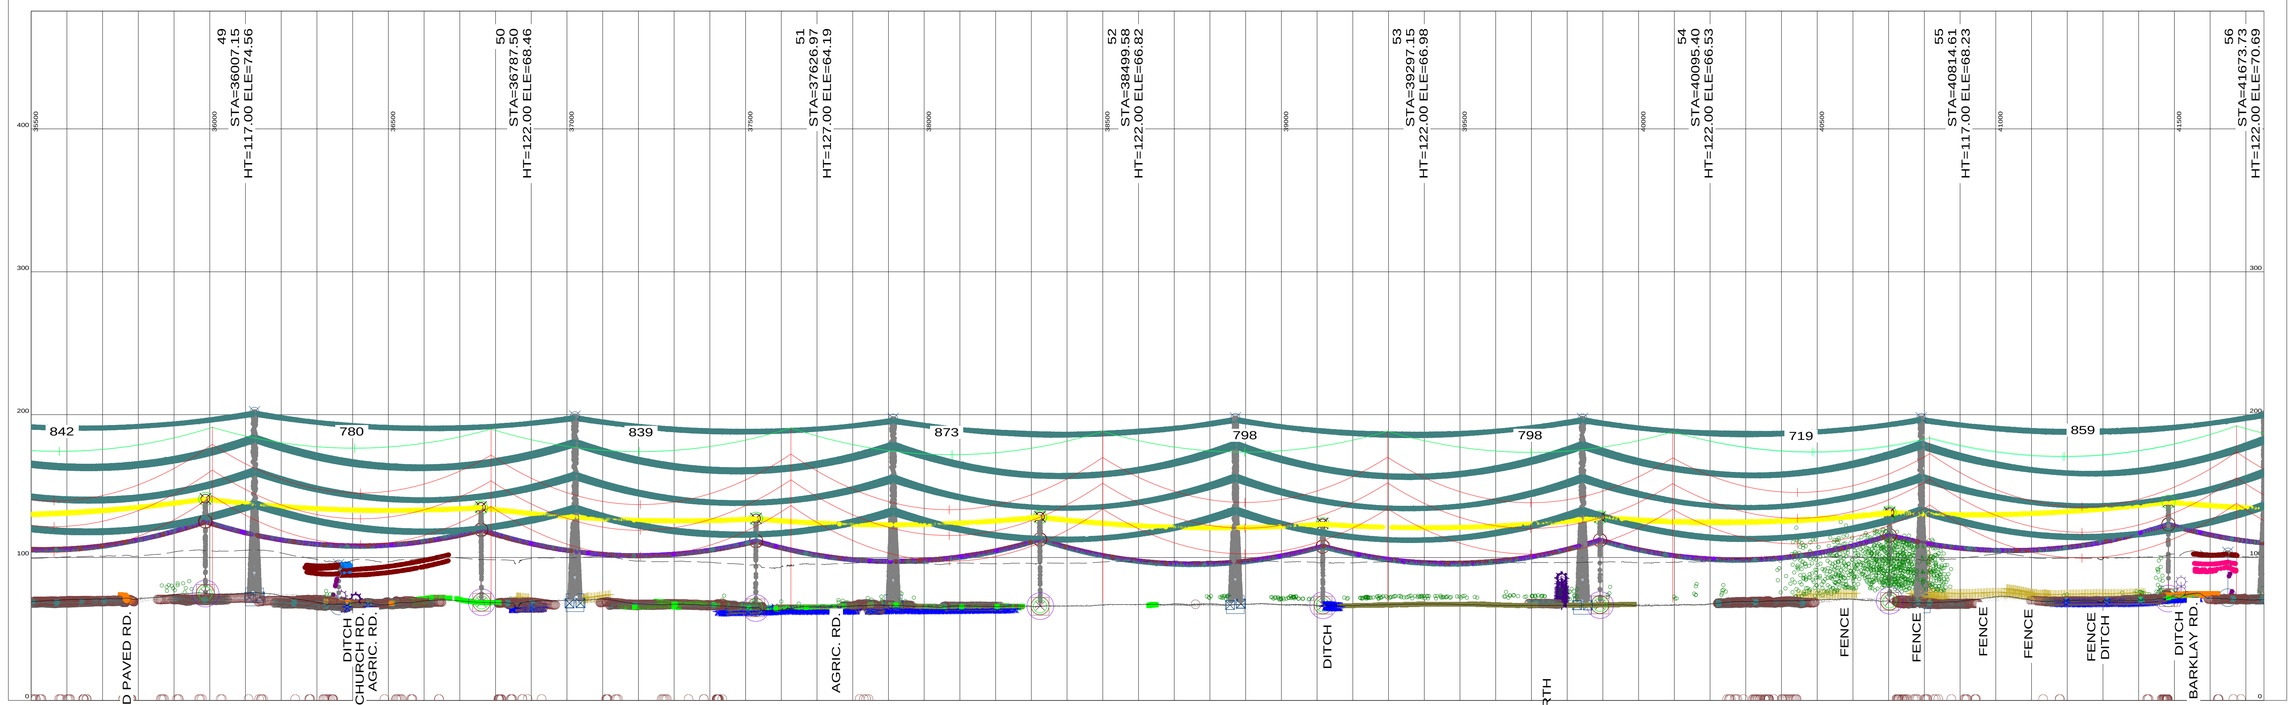



200.0 FT. HORIZ. SCALE

50.0 FT. VERT. SCALE

CHRCH_STL 3-12-14
2/17/2015

PLS-CADD DRAWING

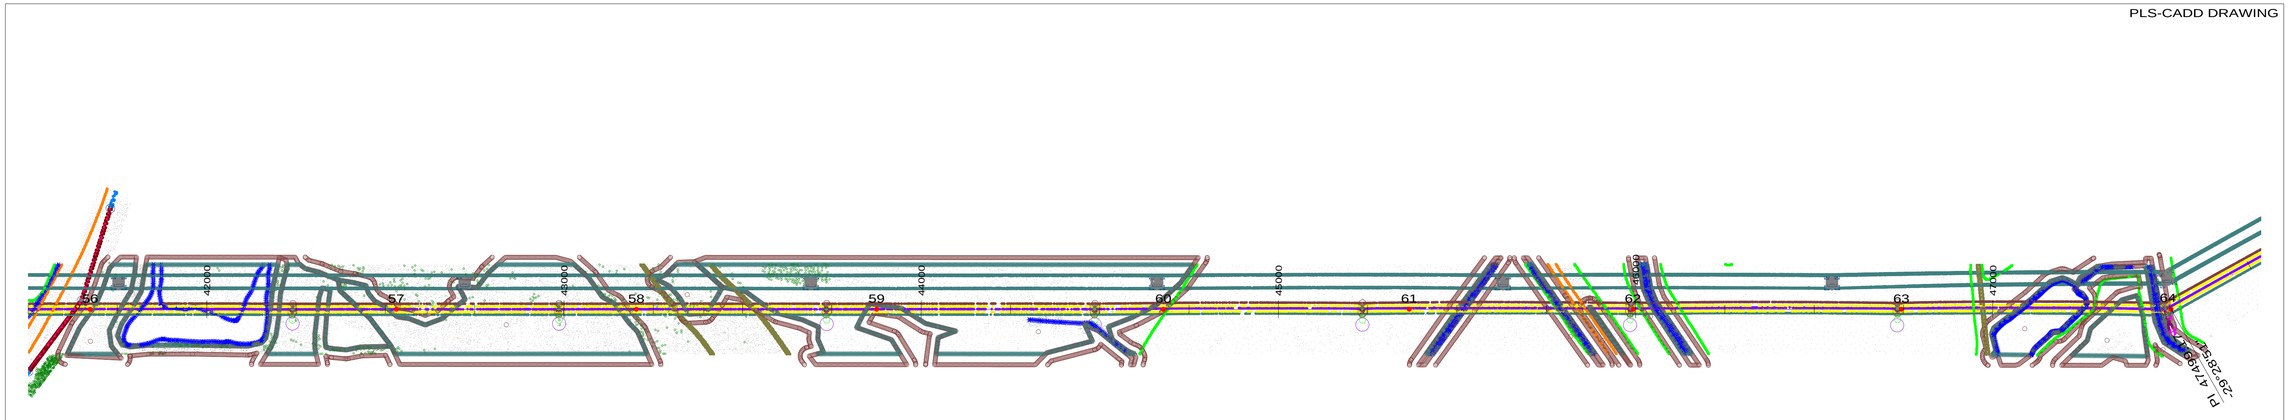


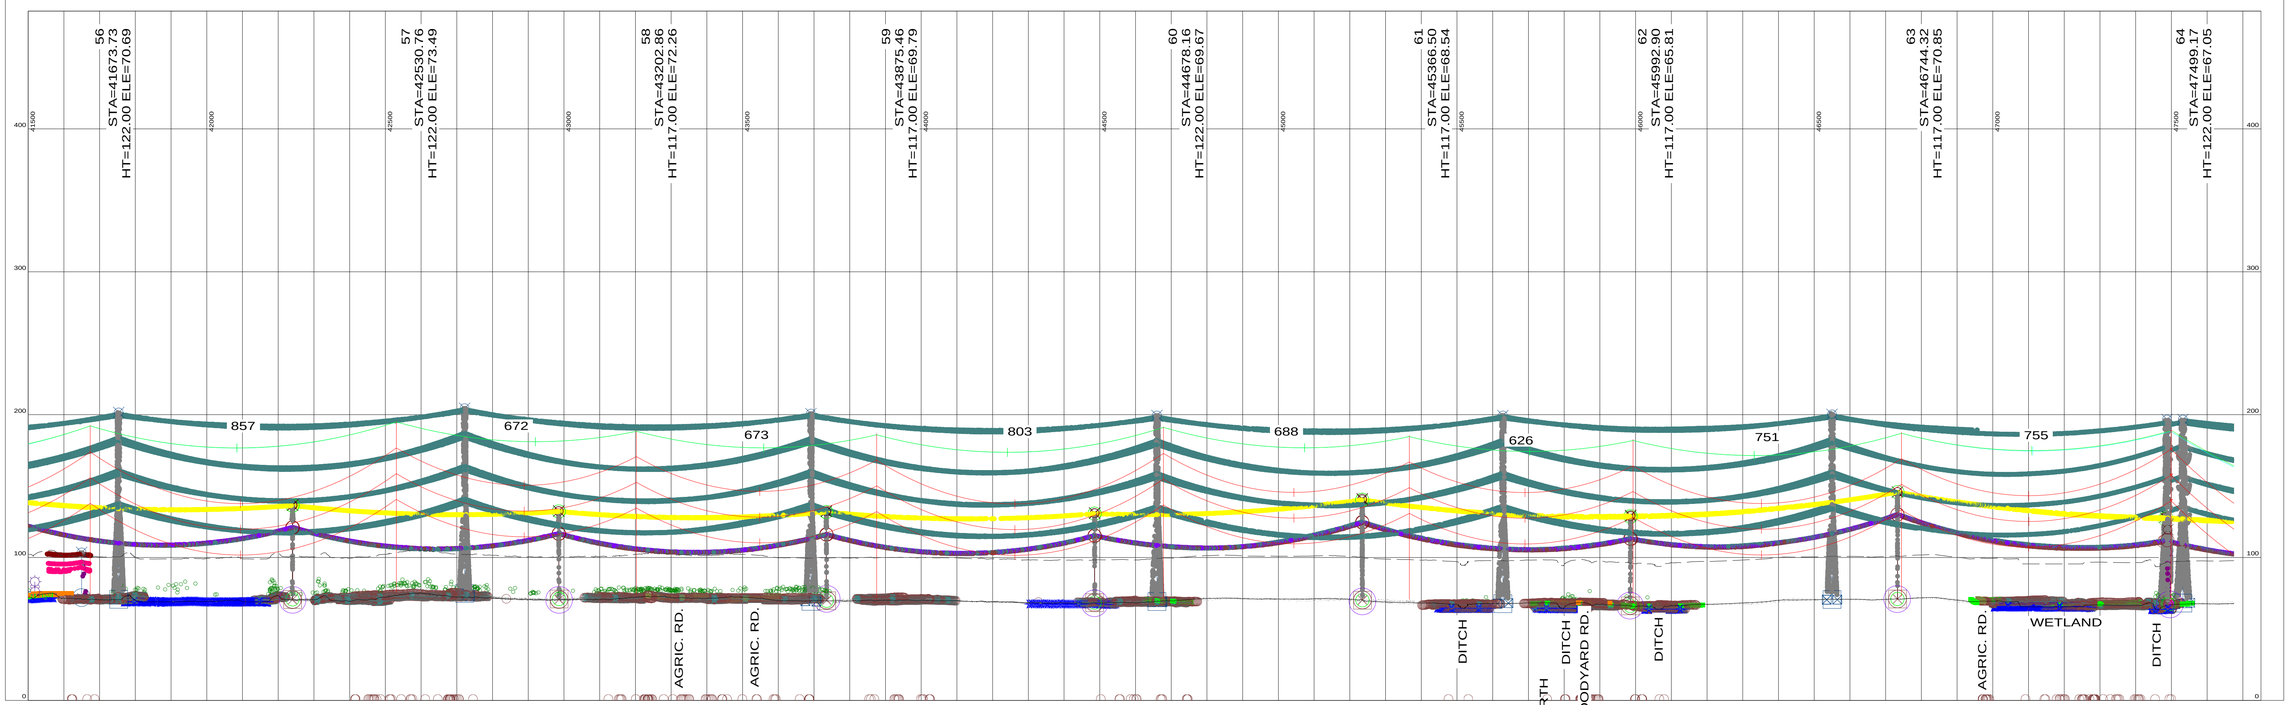


200.0 FT. HORIZ. SCALE

50.0 FT. VERT. SCALE

PLS-CADD DRAWING

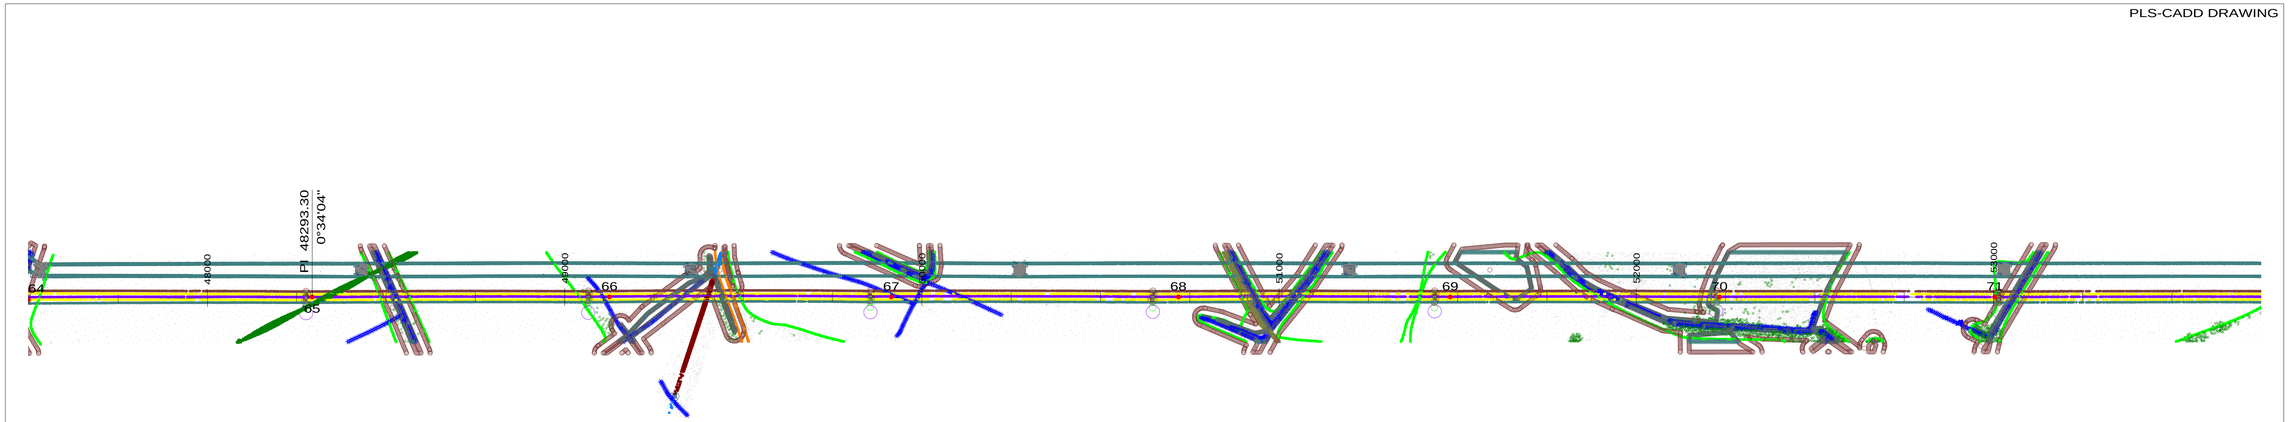

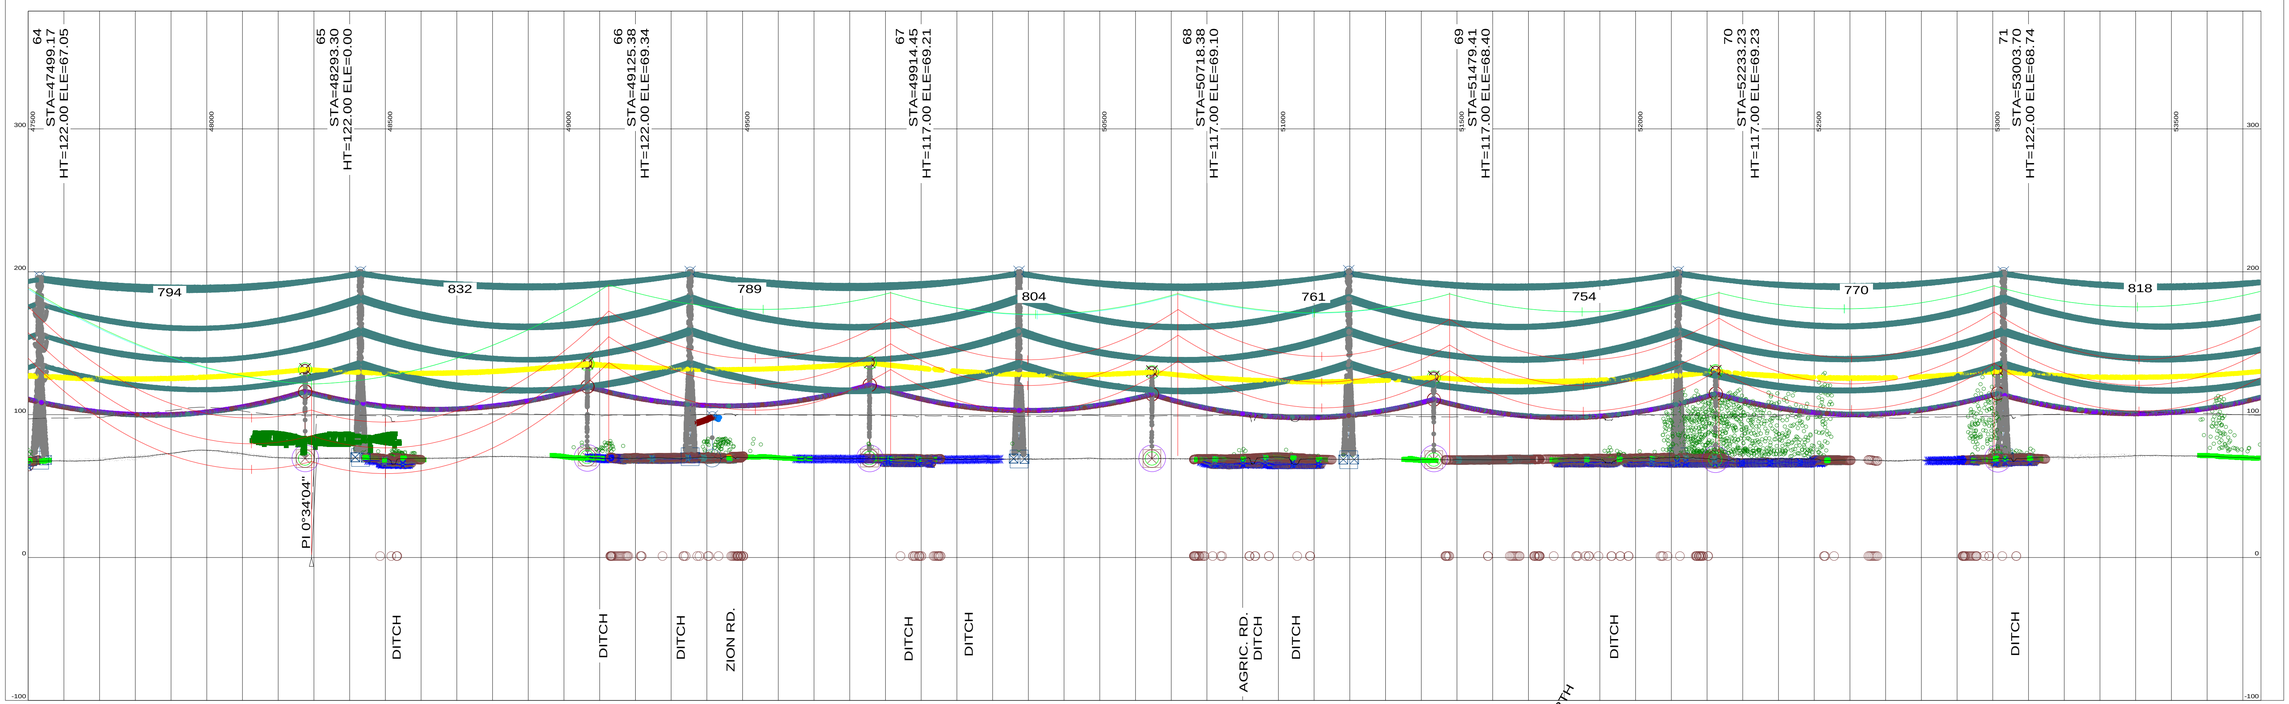

PLS-CADD DRAWING

72 STA=53822.06 HT=122.00 ELE=69.91
73 STA=54593.99 HT=117.00 ELE=68.64
74 STA=55409.19 HT=127.00 ELE=68.00
75 STA=56298.25 HT=122.00 ELE=67.43
76 STA=56853.25 HT=117.00 ELE=66.02
77 STA=57570.93 HT=117.00 ELE=65.00
78 STA=58215.97 HT=107.00 ELE=64.76
79 STA=58852.79 HT=117.00 ELE=67.24
80 STA=59598.25 HT=122.00 ELE=63.94

PI 57570.93
26°04'27"


772 815 889 555 718 645 637 745


DITCH
DITCH
SCHULTS RD
WETLAND
AGRIC. RD.
AGRIC. RD.
DITCH
DITCH
DITCH
DITCH
DITCH
MELVILLE RD
DITCH
WETLAND
DITCH
DITCH
AGRIC. RD.
DITCH
DITCH
AGRIC. RD.
DITCH

NORTH

200.0 FT. HORIZ. SCALE
50.0 FT. VERT. SCALE

PLS-CADD DRAWING

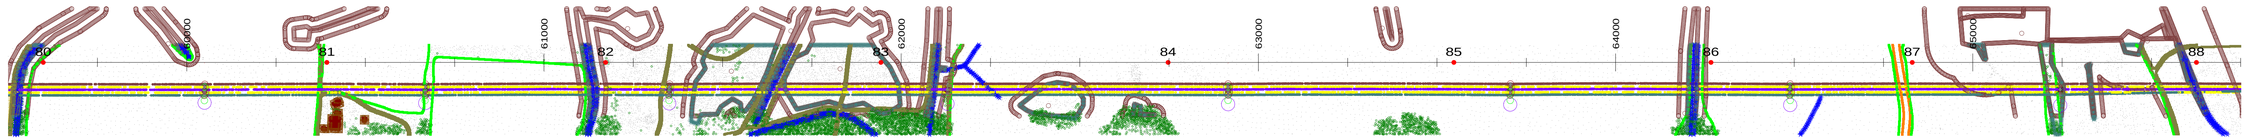


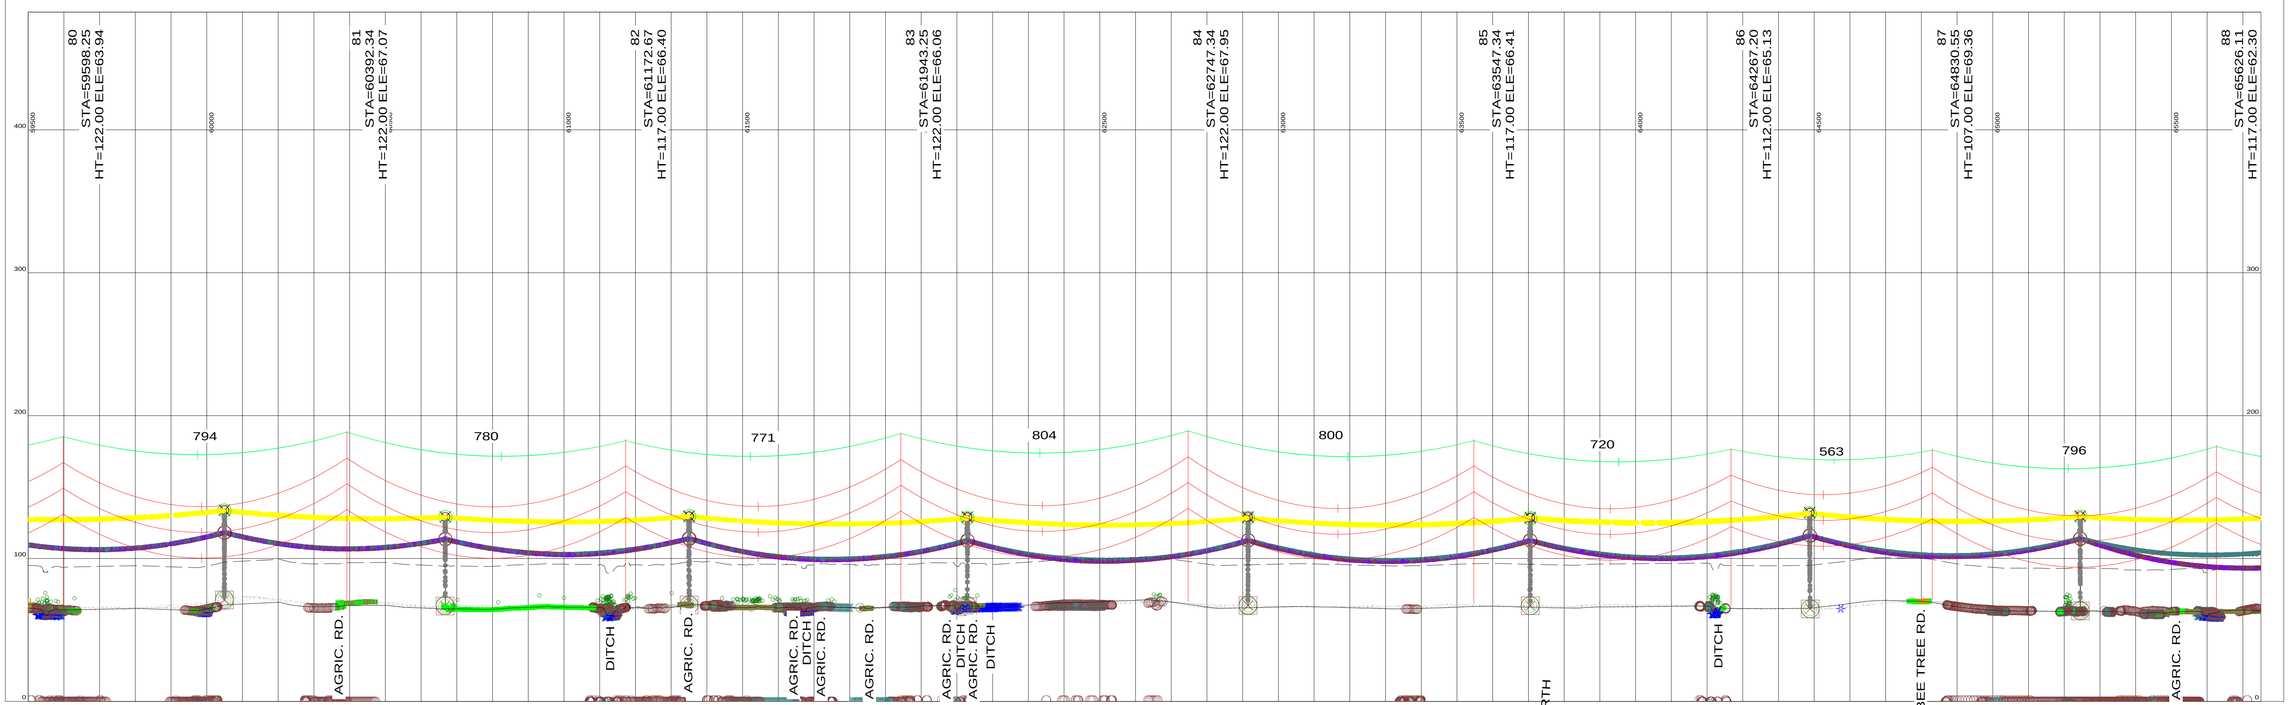


200.0 FT. HORIZ. SCALE

50.0 FT. VERT. SCALE

PLS-CADD DRAWING

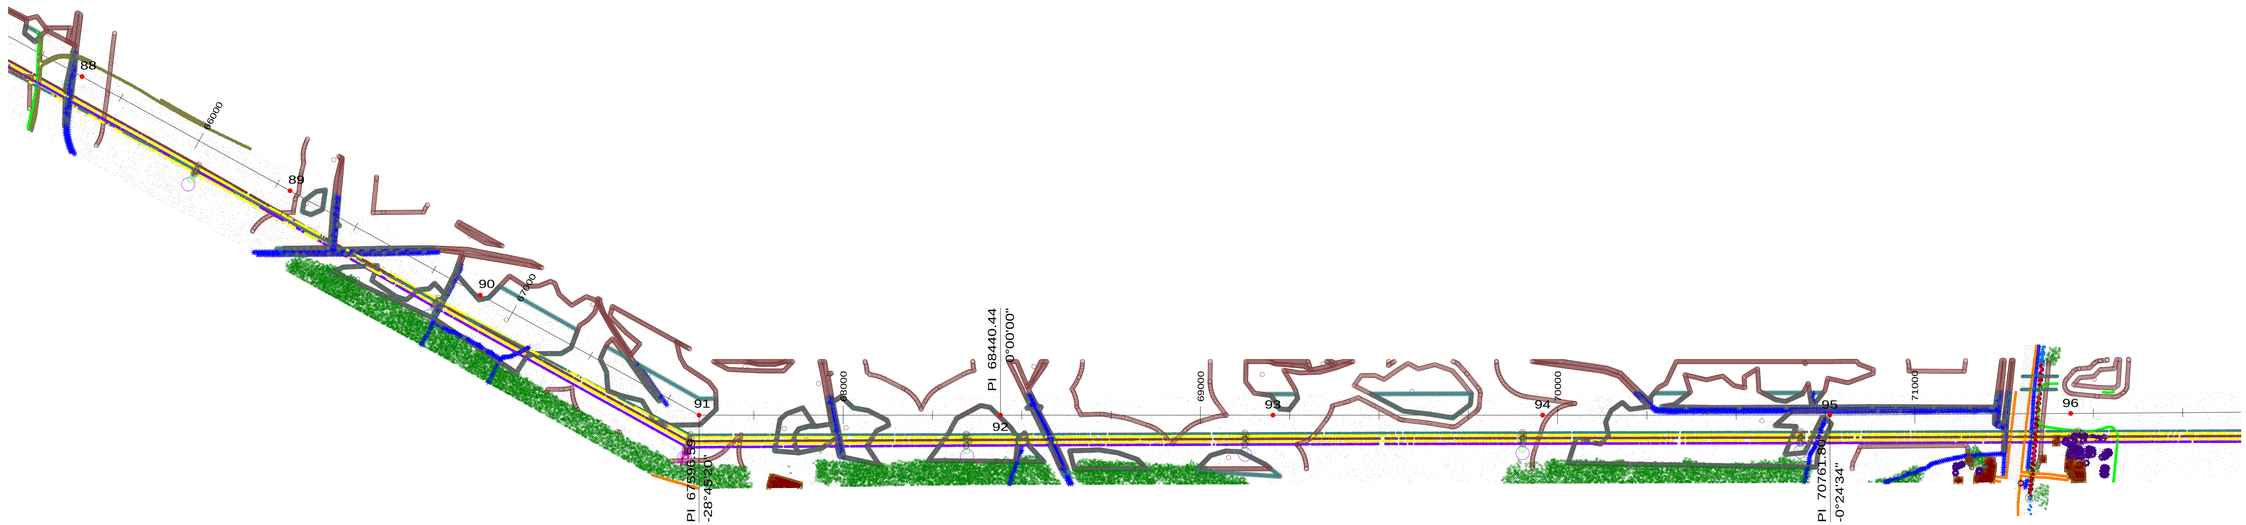


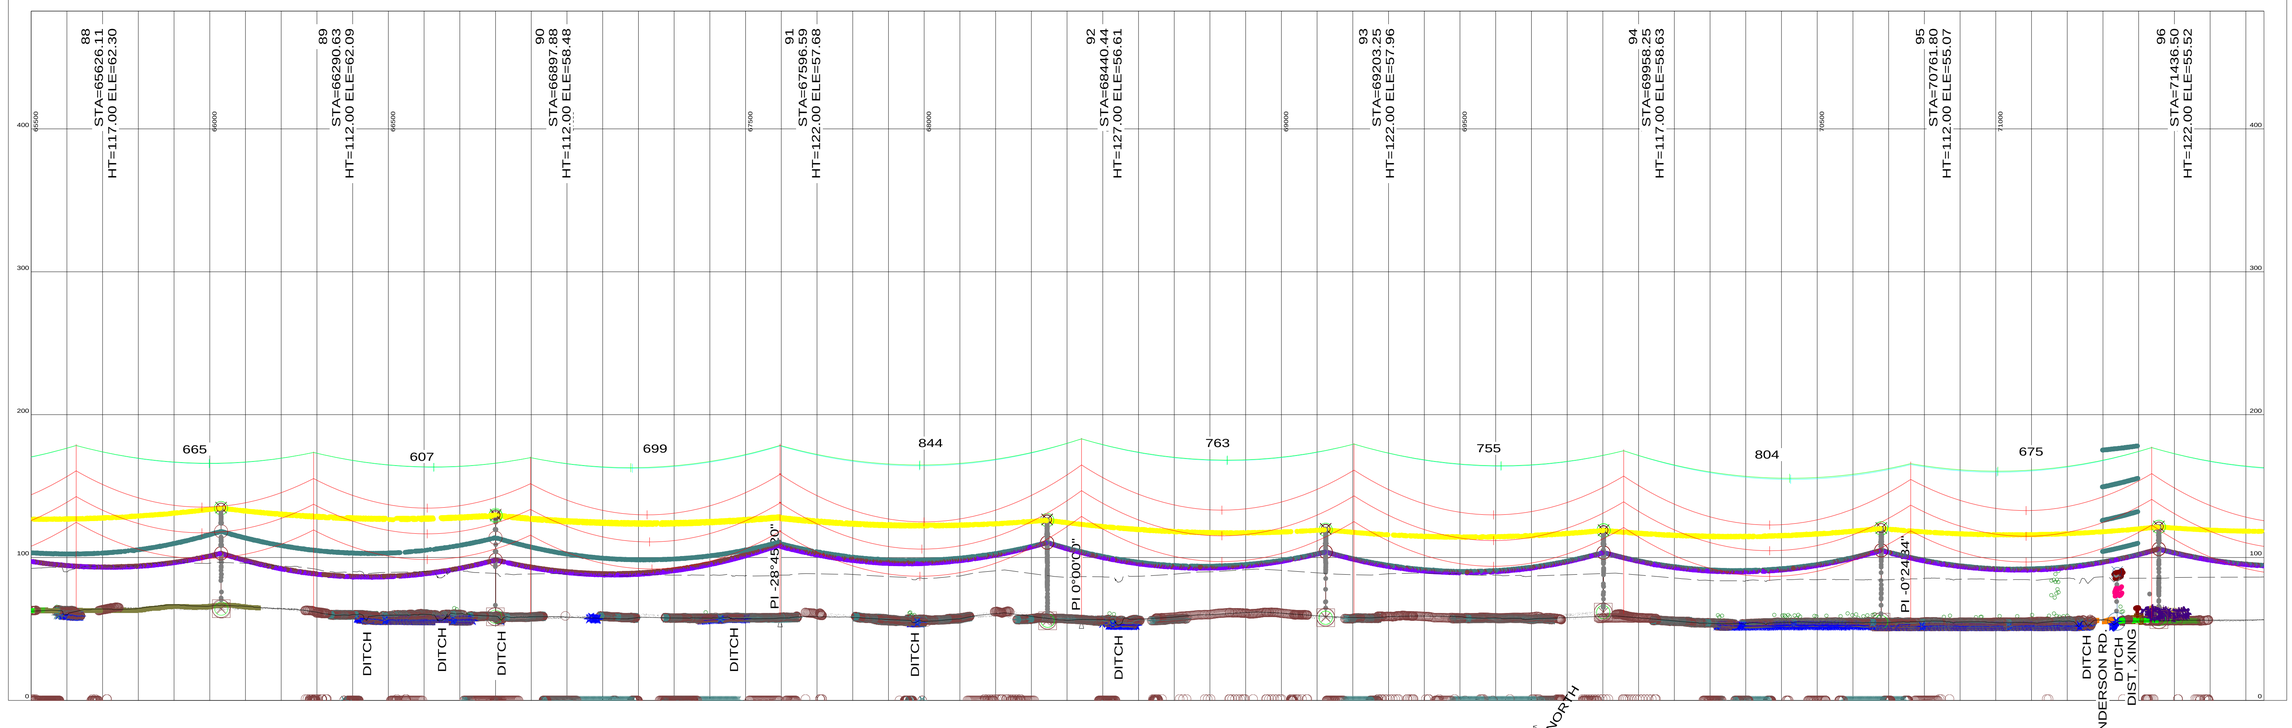

200.0 FT. HORIZ. SCALE

50.0 FT. VERT. SCALE

PLS-CADD DRAWING

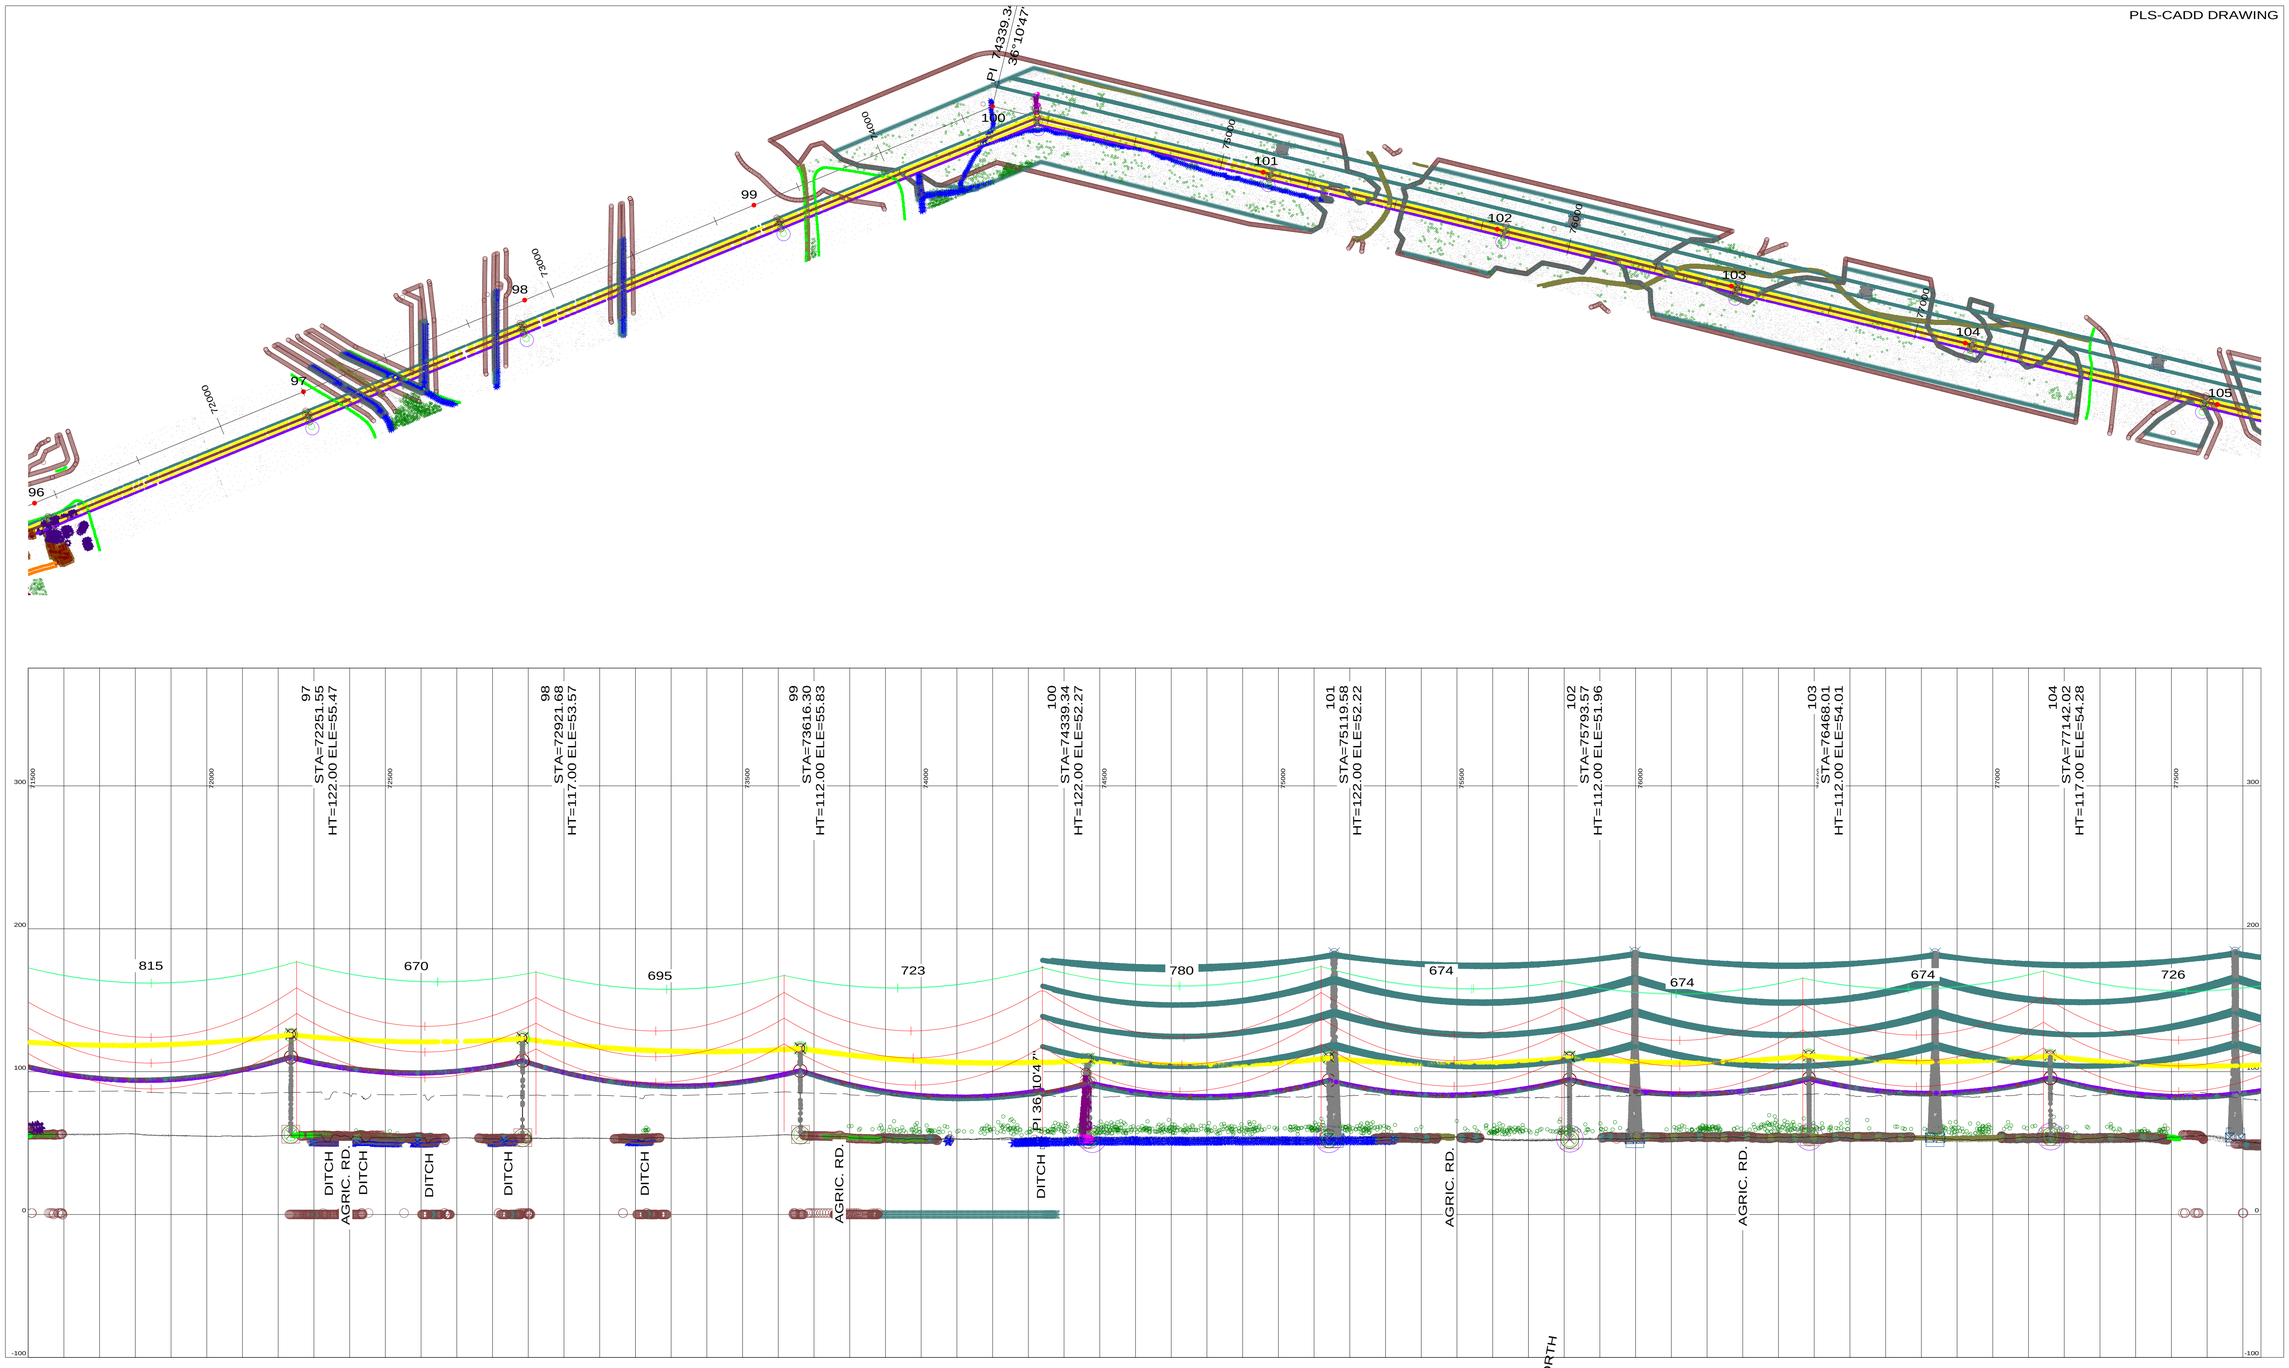

PLS-CADD DRAWING

105
106
107
108
109
110
111
112
113
114

PI 78468.00
21°57'26"

PI 80898.46
-37°52'47"

PI 82521.07
36°20'24"

105
STA=77868.25
HT=117.00 ELE=49.56

106
STA=78468.00
HT=122.00 ELE=49.26

107
STA=79140.32
HT=112.00 ELE=49.64

108
STA=79813.27
HT=112.00 ELE=46.80

109
STA=80486.46
HT=122.00 ELE=42.40

110
STA=81294.27
HT=122.00 ELE=44.46

111
STA=81807.29
HT=117.00 ELE=46.48

112
STA=82521.07
HT=112.00 ELE=44.46

113
STA=83189.75
HT=117.00 ELE=44.60

726
600
672
673
673
808
513
714
669
671

PI 21°57'26"

DIST. XING
FENCE
SANDTOWN RD.
FENCE

AGRIC. RD.

AGRIC. RD.
PI 36°20'24"


AGRIC. RD.

NORTH

200.0 FT. HORIZ. SCALE

50.0 FT. VERT. SCALE

PLS-CADD DRAWING

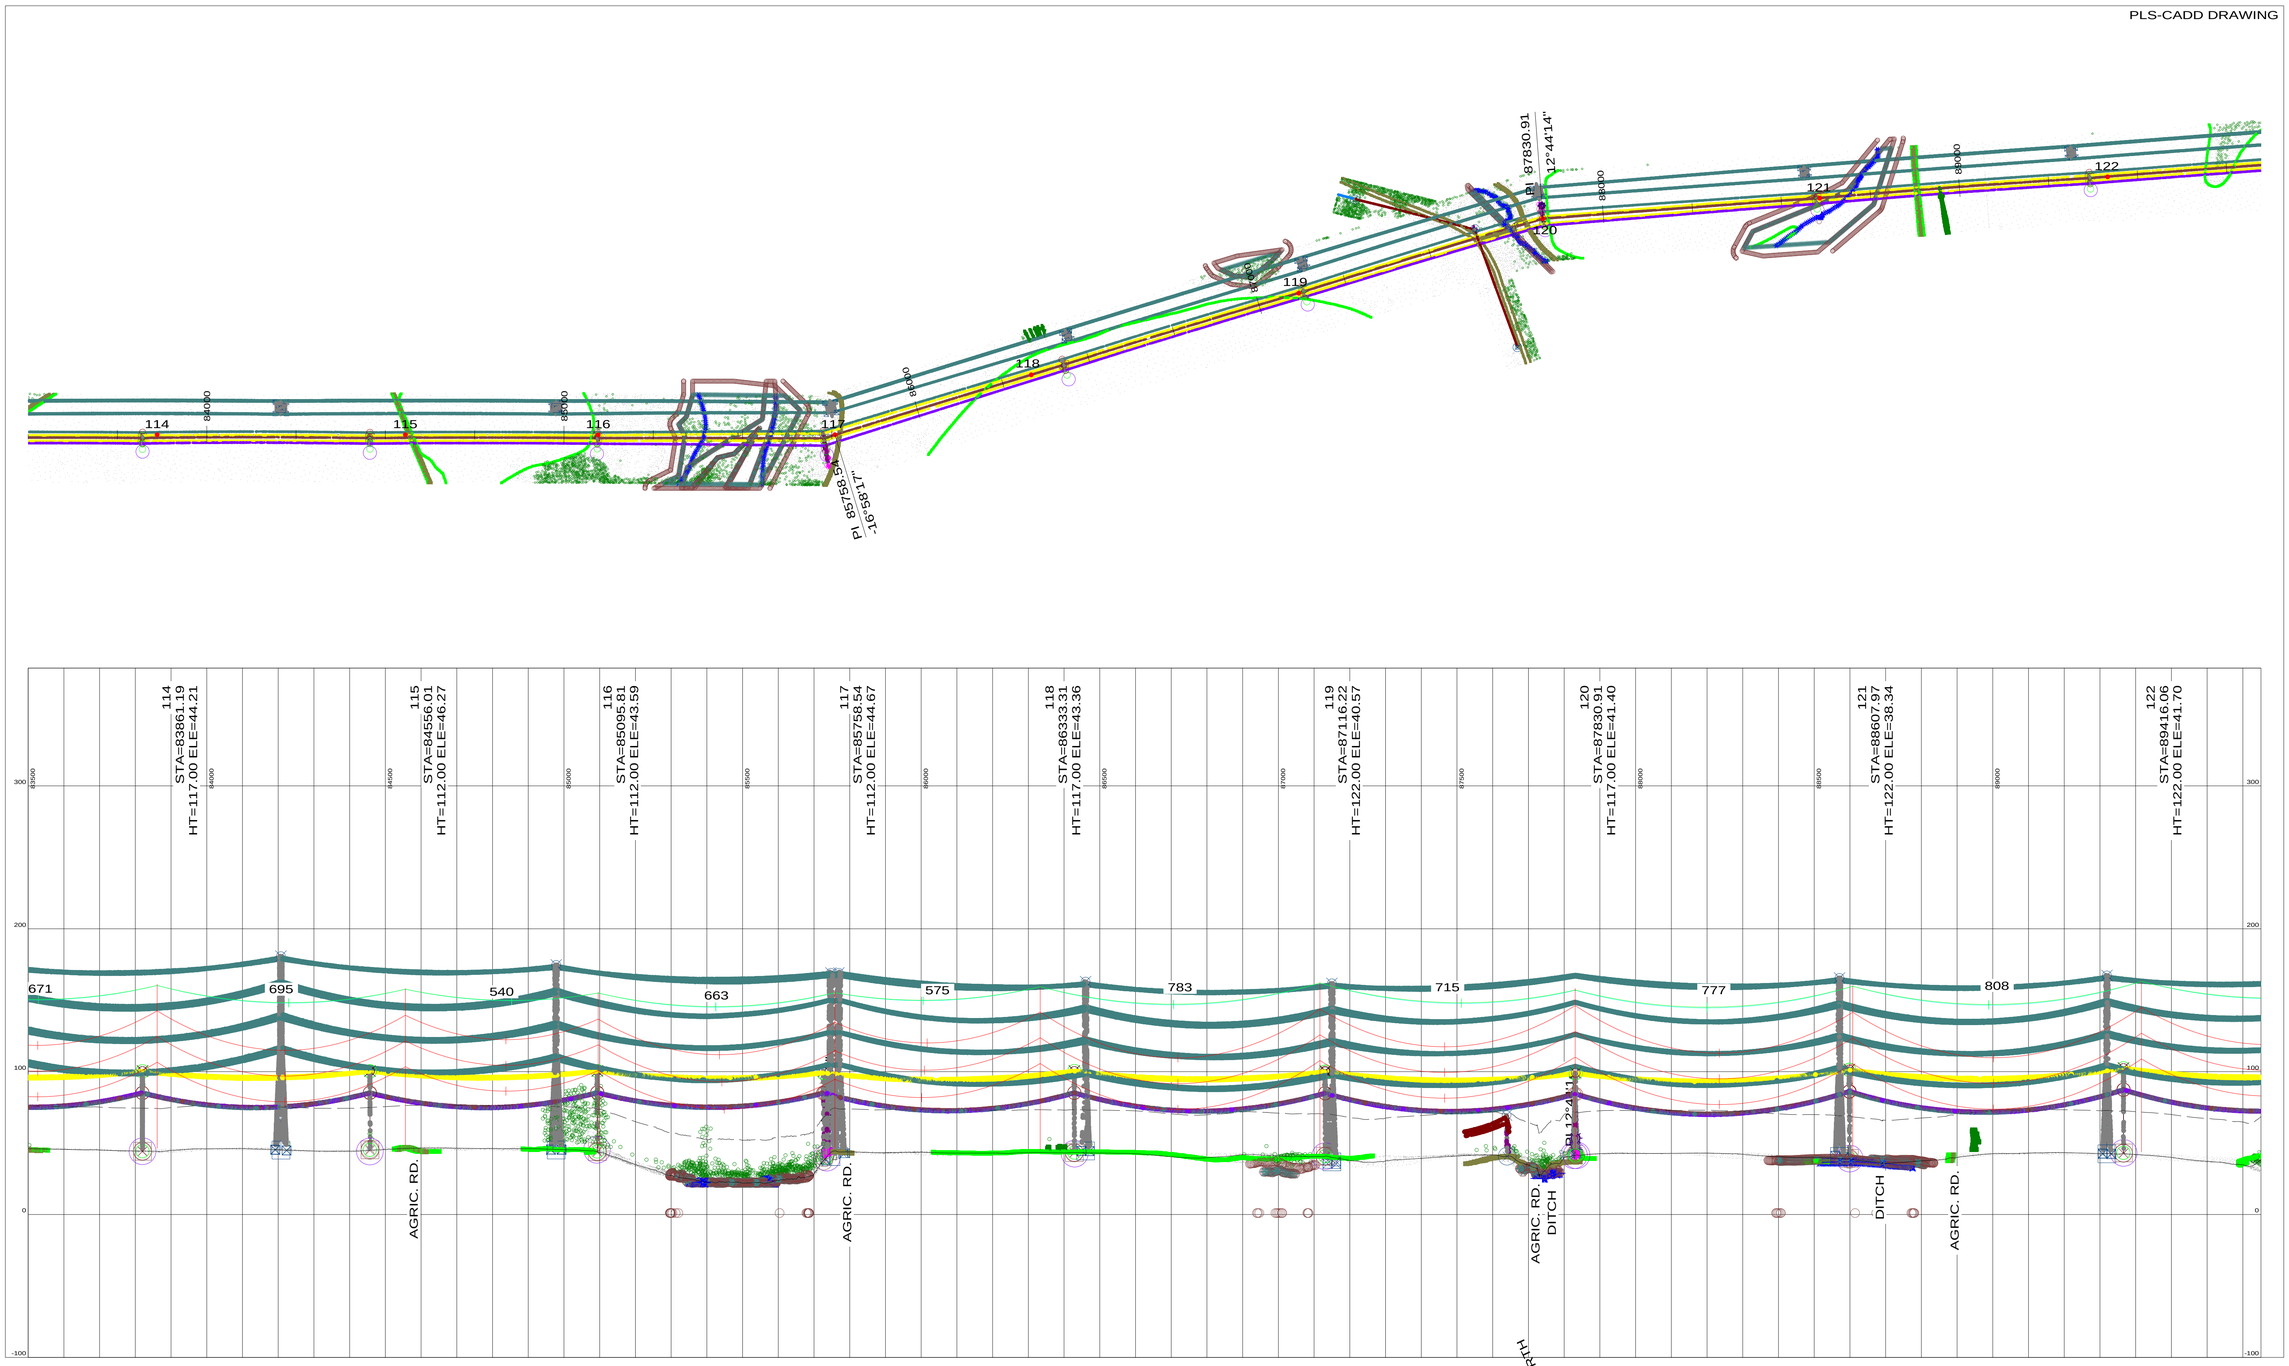

PLS-CADD DRAWING

123 STA=90118.31 HT=122.00 ELE=40.24
124 STA=90939.31 HT=127.00 ELE=43.01
125 STA=91719.39 HT=122.00 ELE=37.40
126 STA=92489.31 HT=122.00 ELE=41.53
127 STA=93297.59 HT=117.00 ELE=40.91
128 STA=93932.32 HT=112.00 ELE=40.24
129 STA=94600.42 HT=112.00 ELE=42.18
130 STA=95282.48 HT=107.00 ELE=35.72

PI 91719.39 10°22'46"
PI 93297.59 -0°02'16"
PI 93932.32 -28°40'12"
PI 95282.48 -12°18'27"


702 821 780 770 808 635 668 682 495

DITCH
AGRIC. RD.
DITCH
AGRIC. RD.

NORTH

200.0 FT. HORIZ. SCALE
50.0 FT. VERT. SCALE

PLS-CADD DRAWING

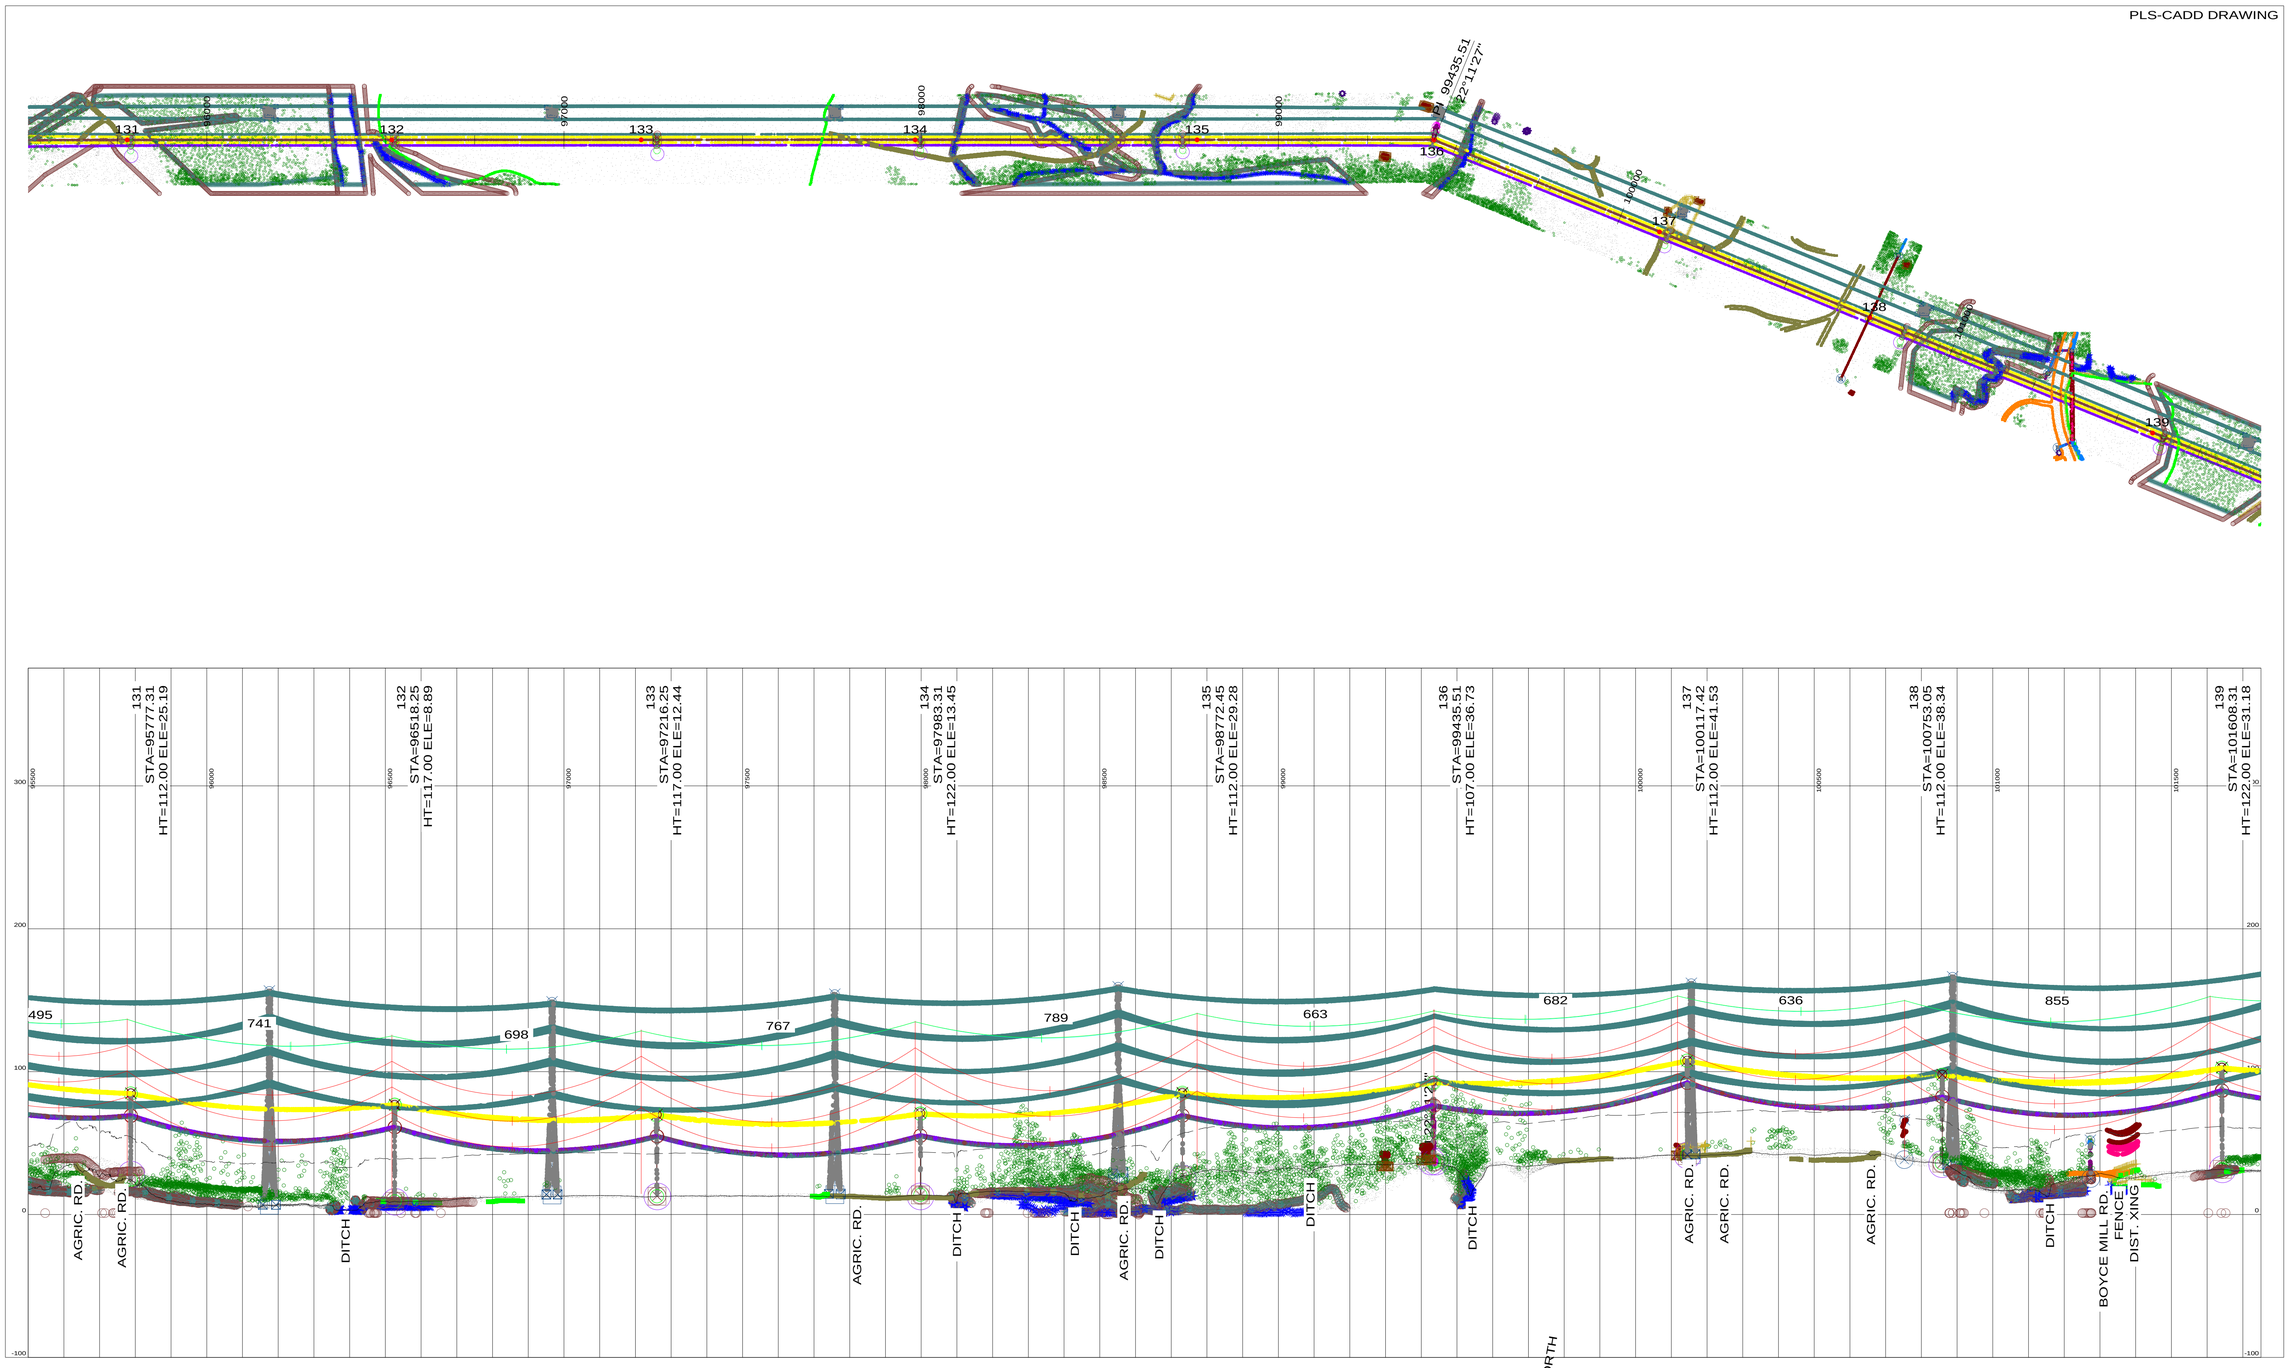


200.0 FT. HORIZ. SCALE

50.0 FT. VERT. SCALE


CHRCH_STL 3-12-14
2/17/2015
PAGE 17/23


PLS-CADD DRAWING

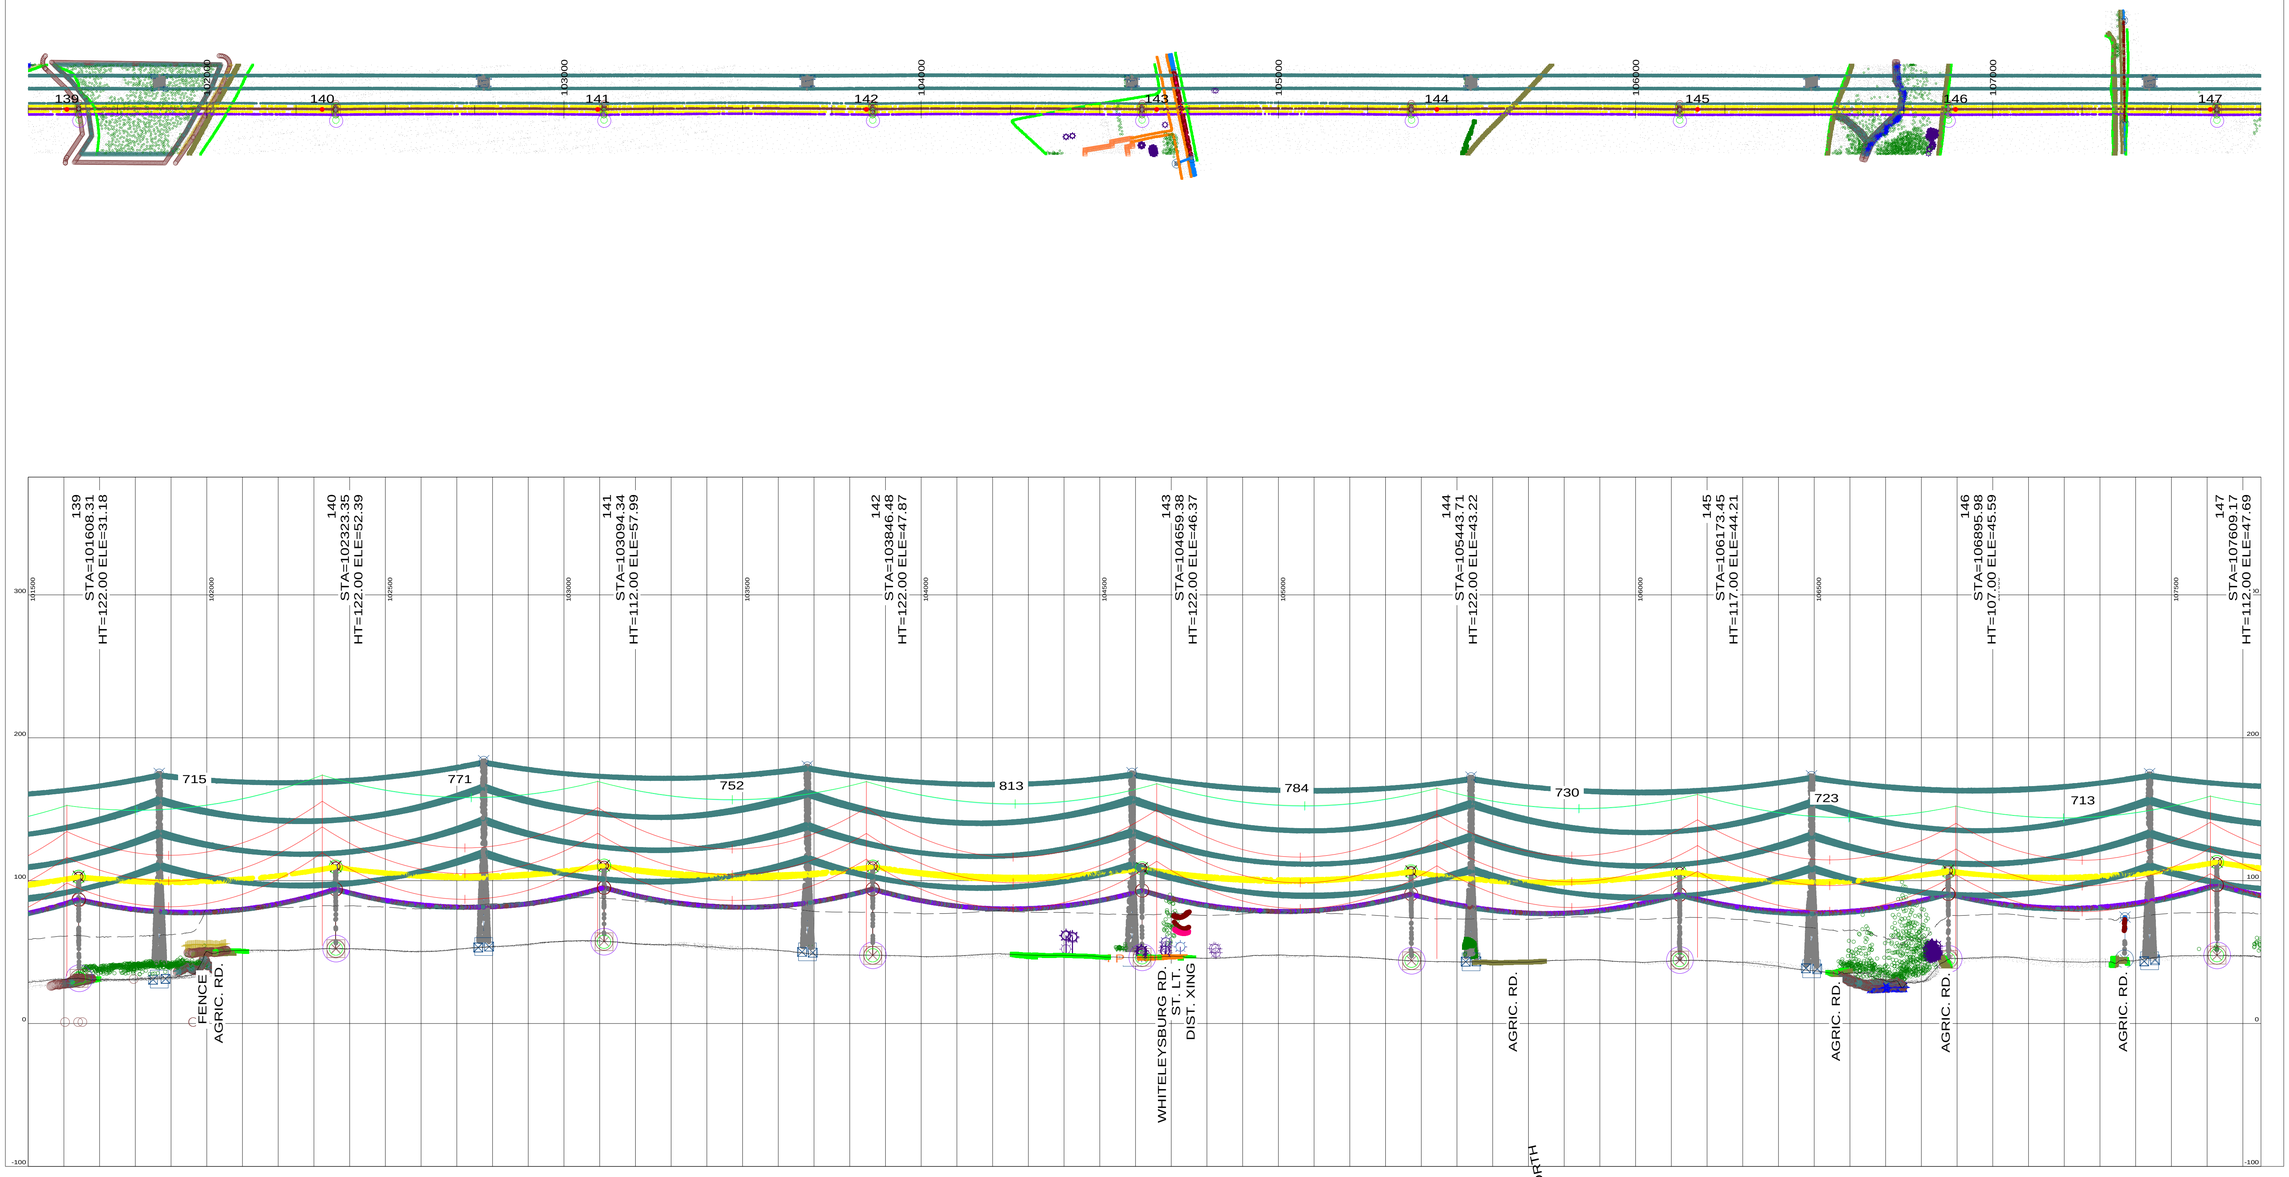

CHRCH_STL 3-12-14
2/17/2015
PAGE 18/23


PLS-CADD DRAWING

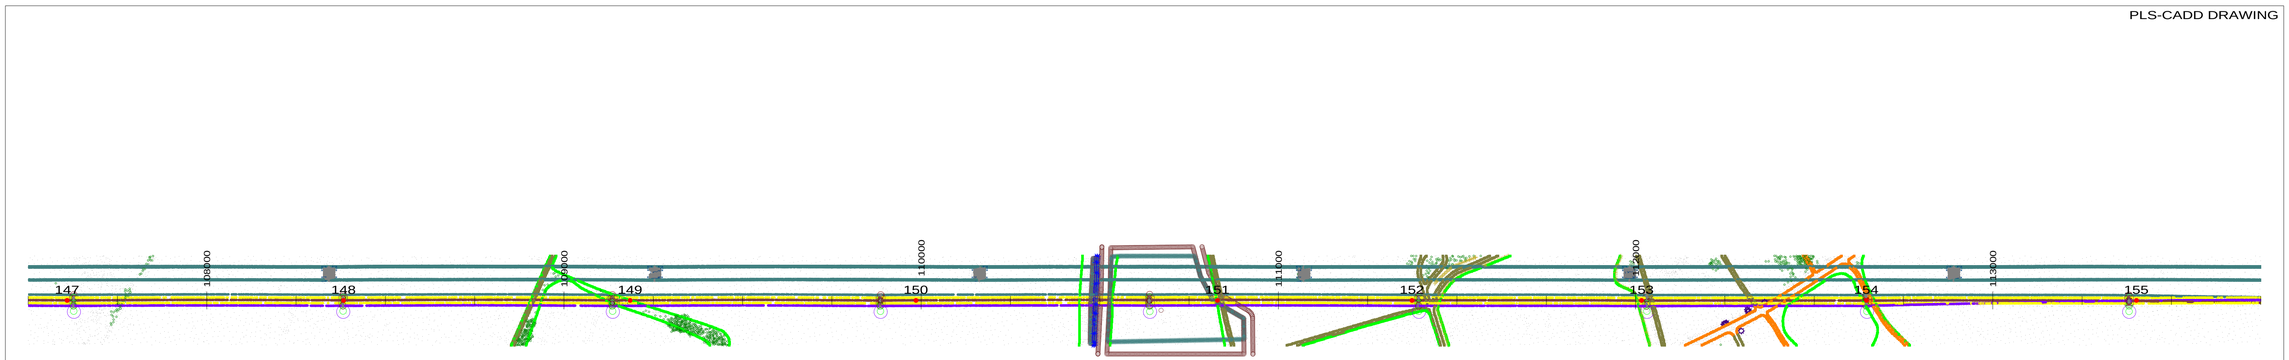

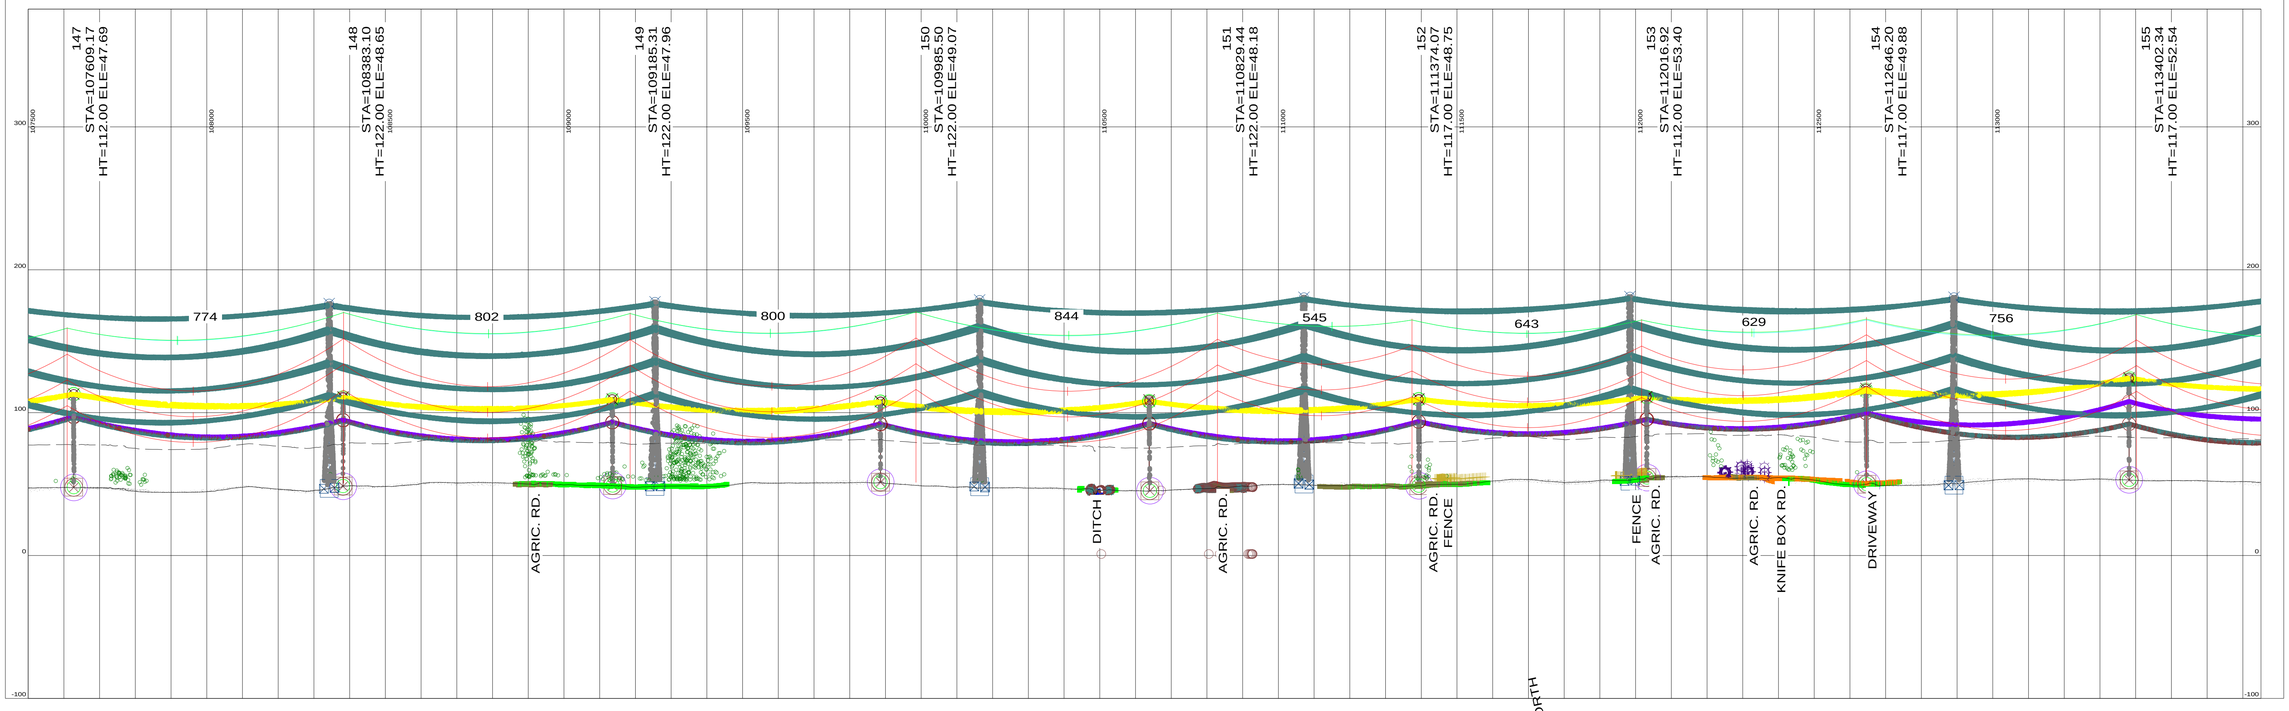


CHRCH_STL 3-12-14
2/17/2015
PAGE 19/23

PLS-CADD DRAWING

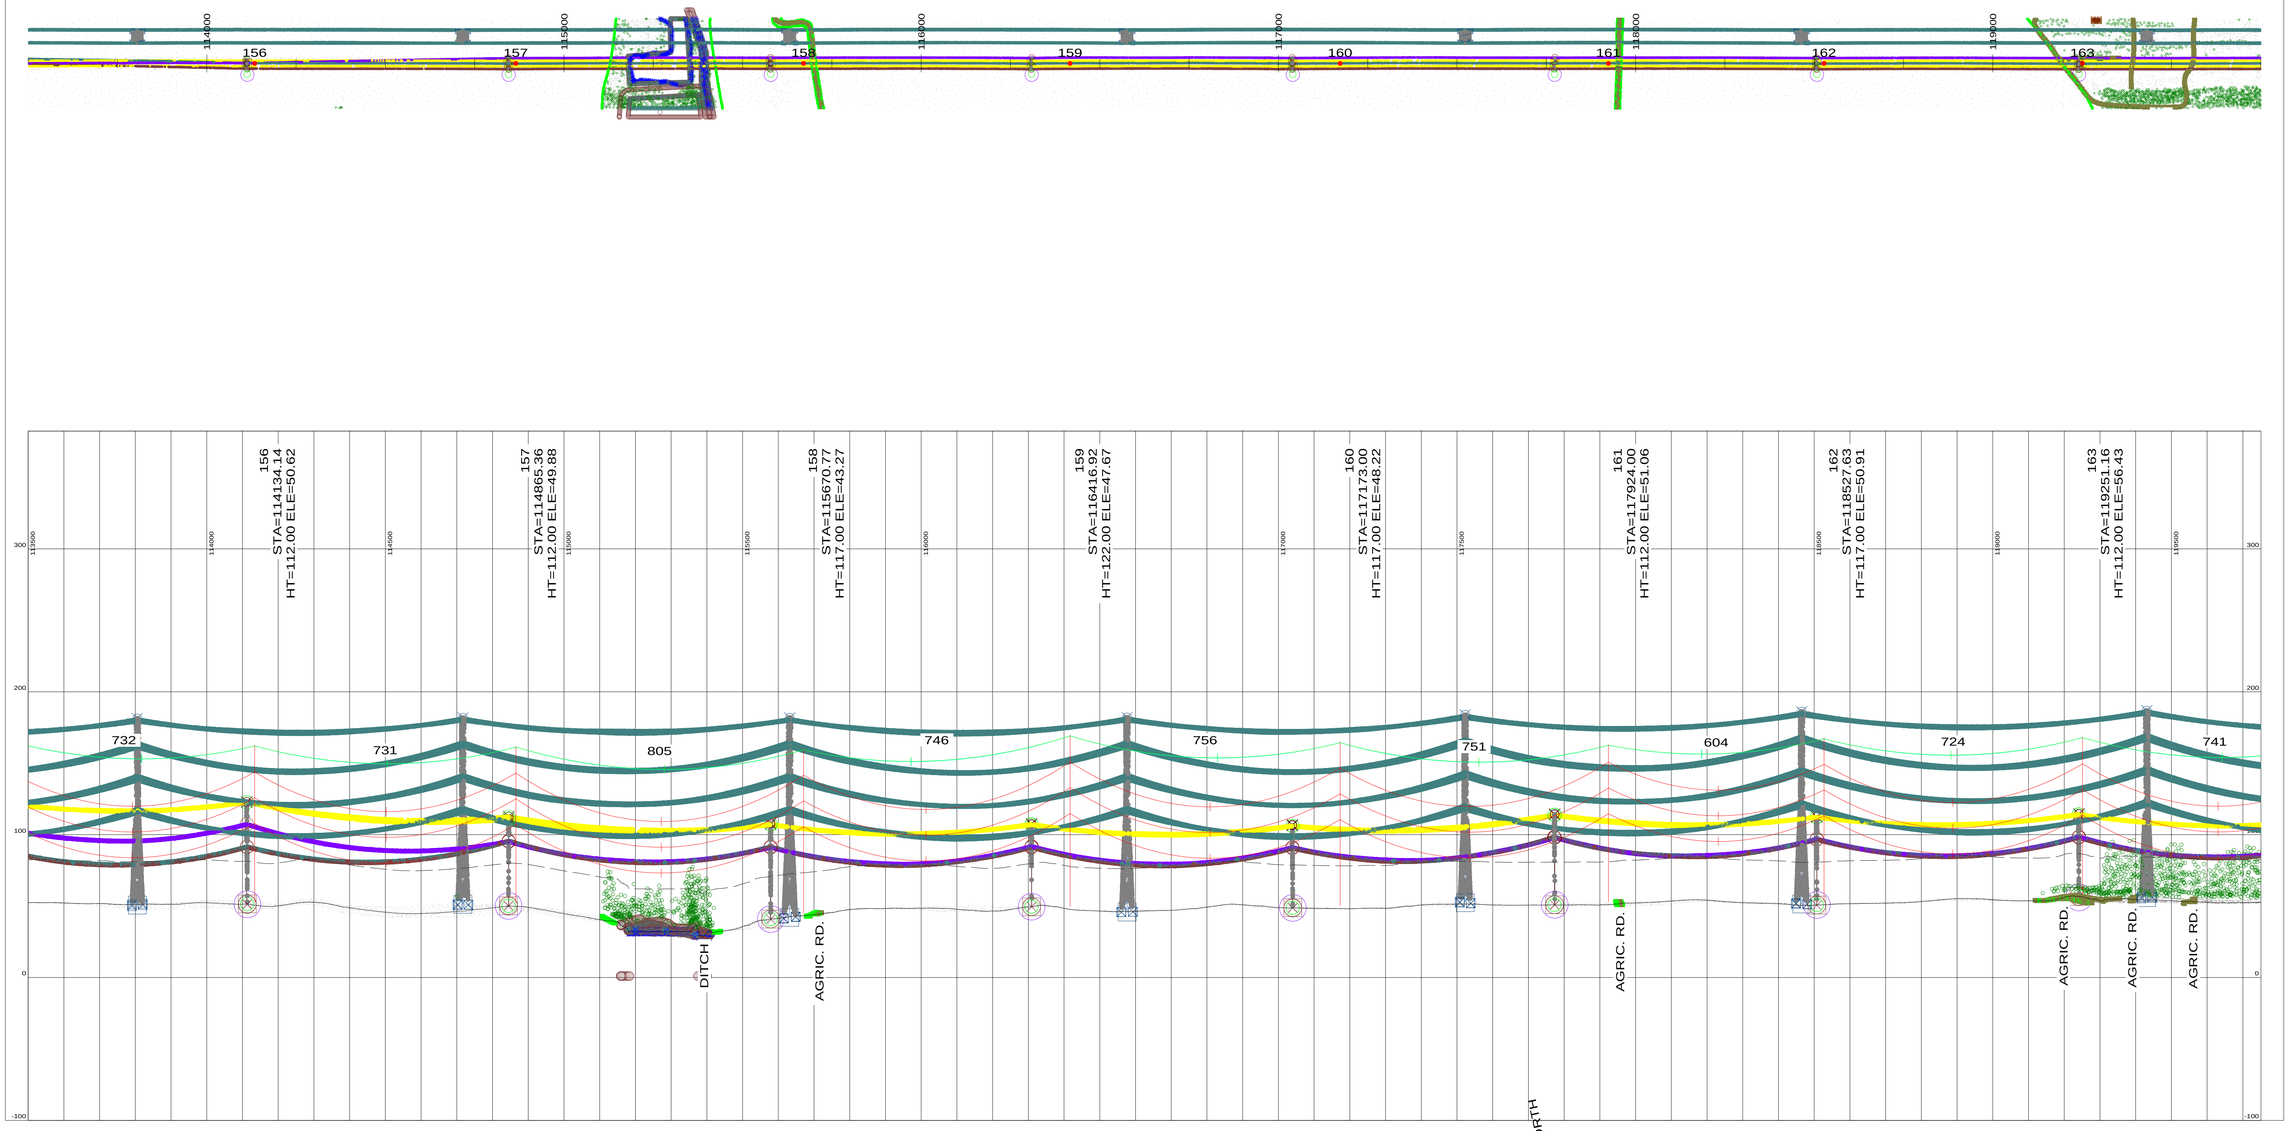

CHRCH_STL 3-12-14
2/17/2015
PAGE 20/23

PLS-CADD DRAWING

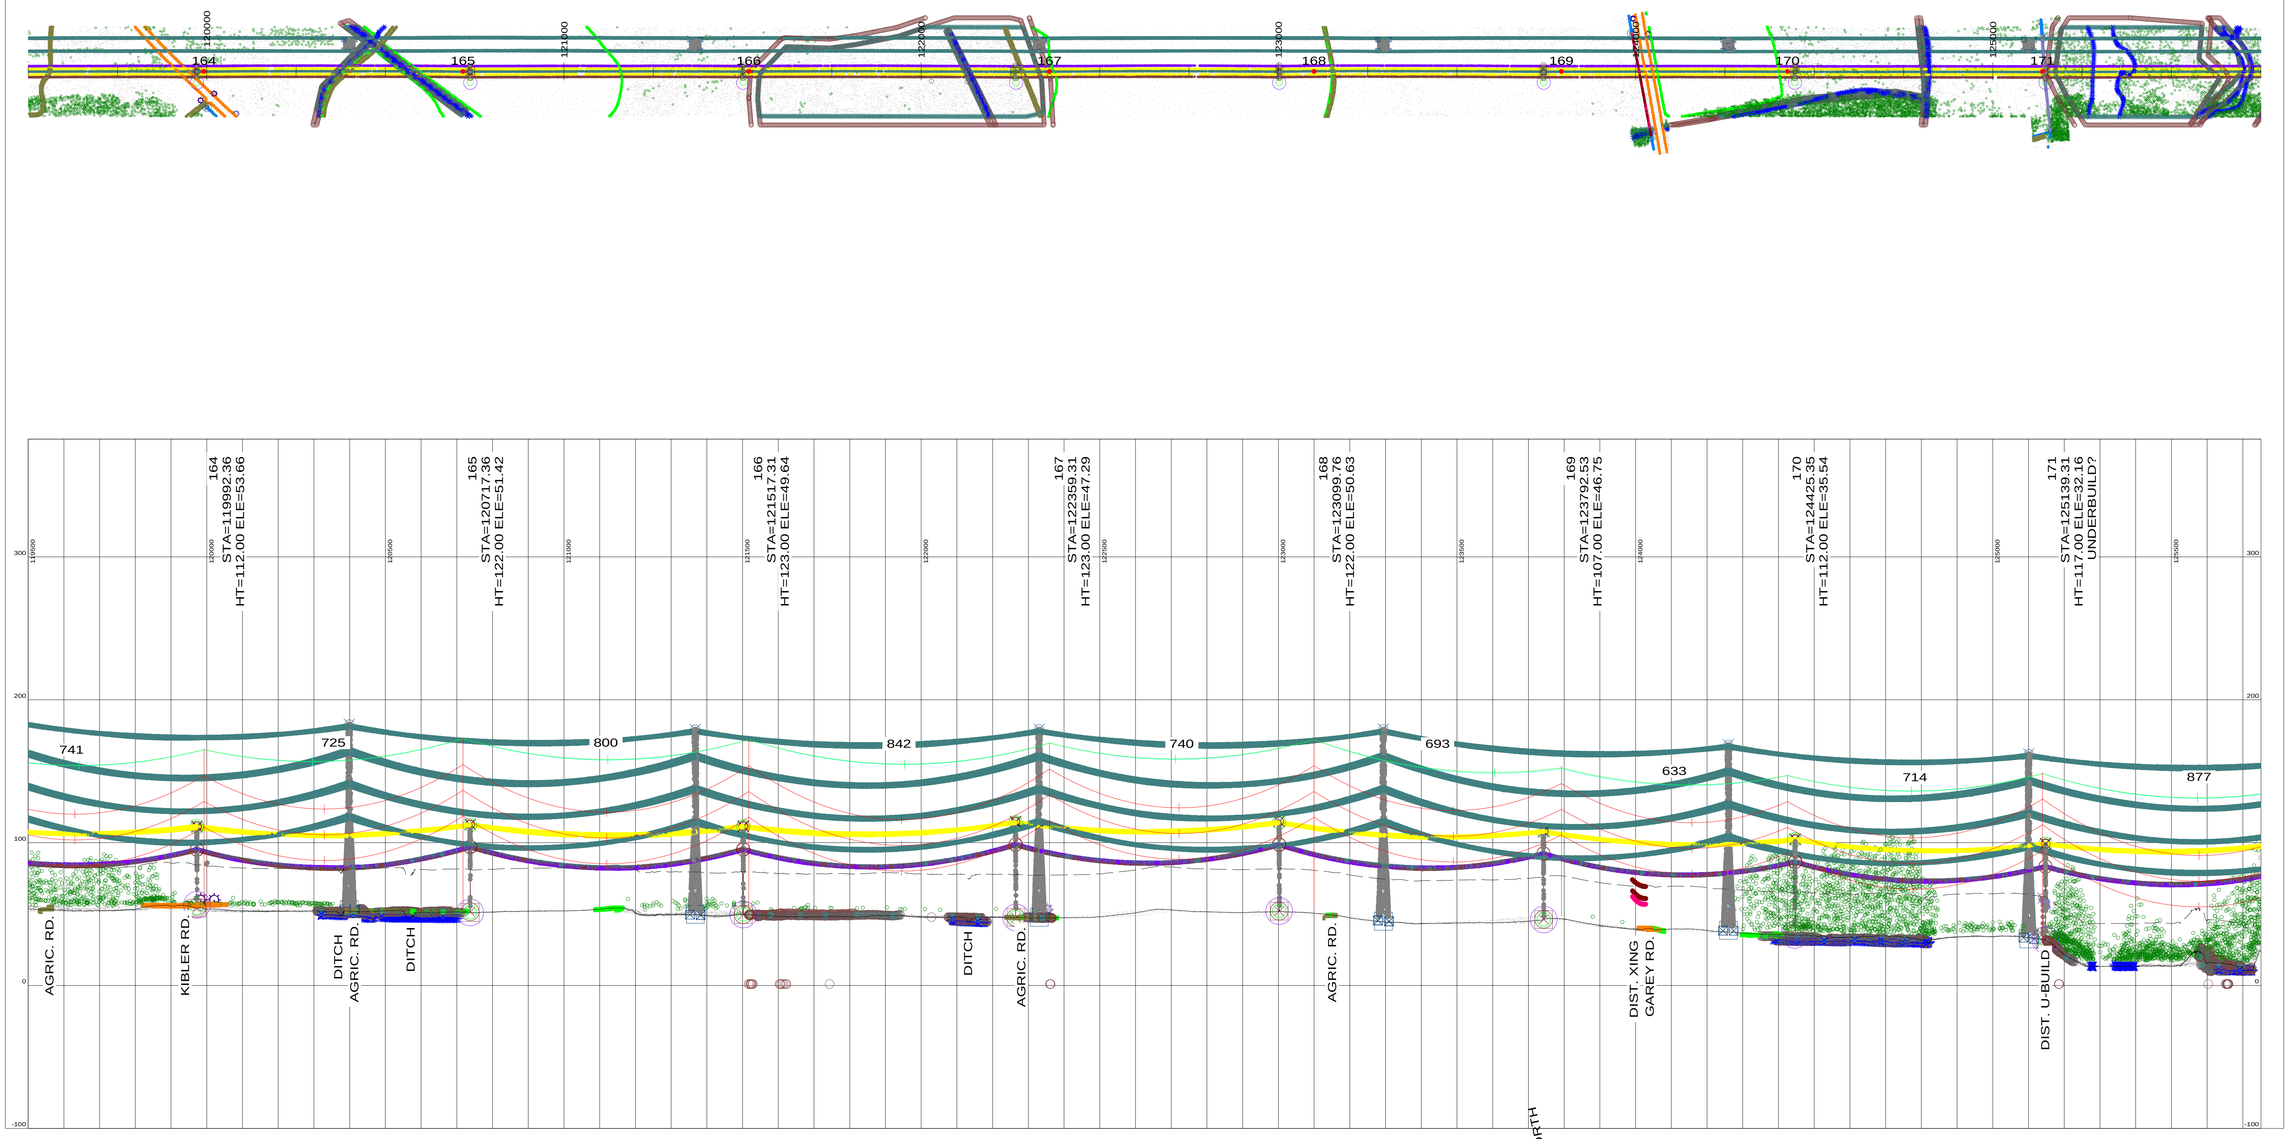

200.0 FT. HORIZ. SCALE

50.0 FT. VERT. SCALE

CHRCH_STL 3-12-14
2/17/2015
PAGE 21/23

PLS-CADD DRAWING

OIL CITY DE

172
STA=126016.31
HT=127.00 ELE=22.54

173
STA=126670.00
HT=117.00 ELE=42.64

174
STA=127456.05
HT=117.00 ELE=43.01

175
STA=128275.73
HT=117.00 ELE=39.75

176
STA=129013.25
HT=112.00 ELE=45.07

177
STA=129778.25
HT=112.00 ELE=49.19
LEFT HERE TO KEEP ON SAME PROPERTY.

178
STA=130377.46
HT=117.00 ELE=50.62

179
STA=131178.26
HT=117.00 ELE=49.26

877 654 786 820 738 765 599 801 737

AGRIC. RD.
DITCH
BURRSVILLE RD.
AGRIC. RD.
AGRIC. RD.
DITCH


NORTH


200.0 FT. HORIZ. SCALE

50.0 FT. VERT. SCALE

CHRCH_STL 3-12-14
2/17/2015

PLS-CADD DRAWING

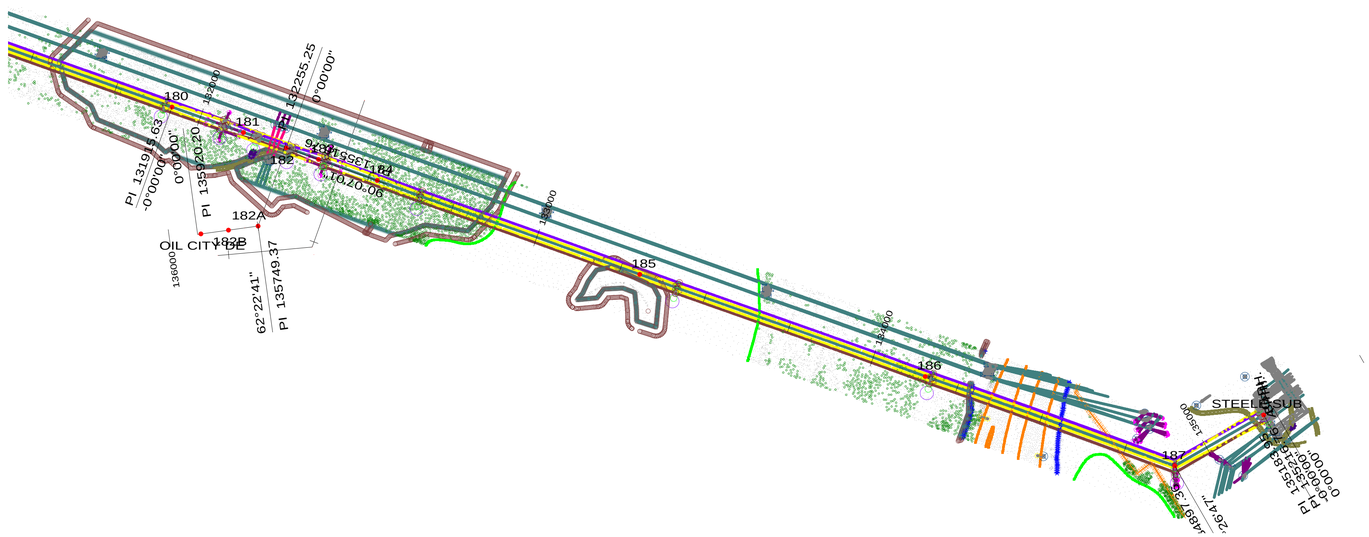

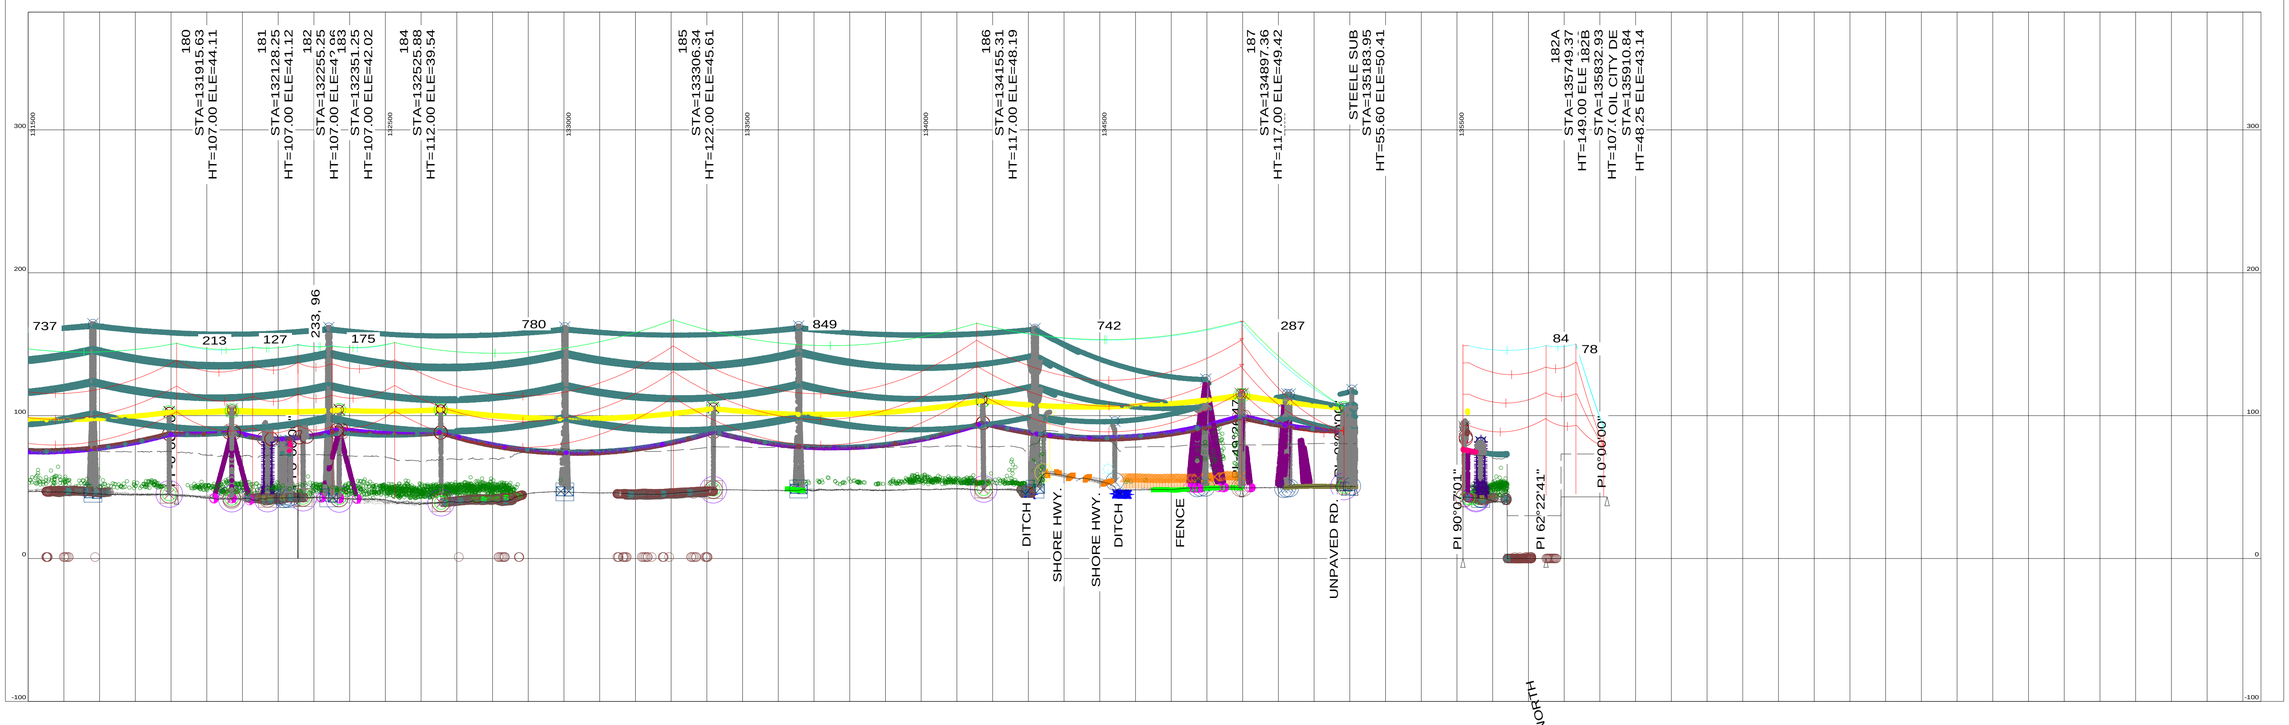

200.0 FT. HORIZ. SCALE

50.0 FT. VERT. SCALE

CHRCH_STL 3-12-14
2/17/2015